



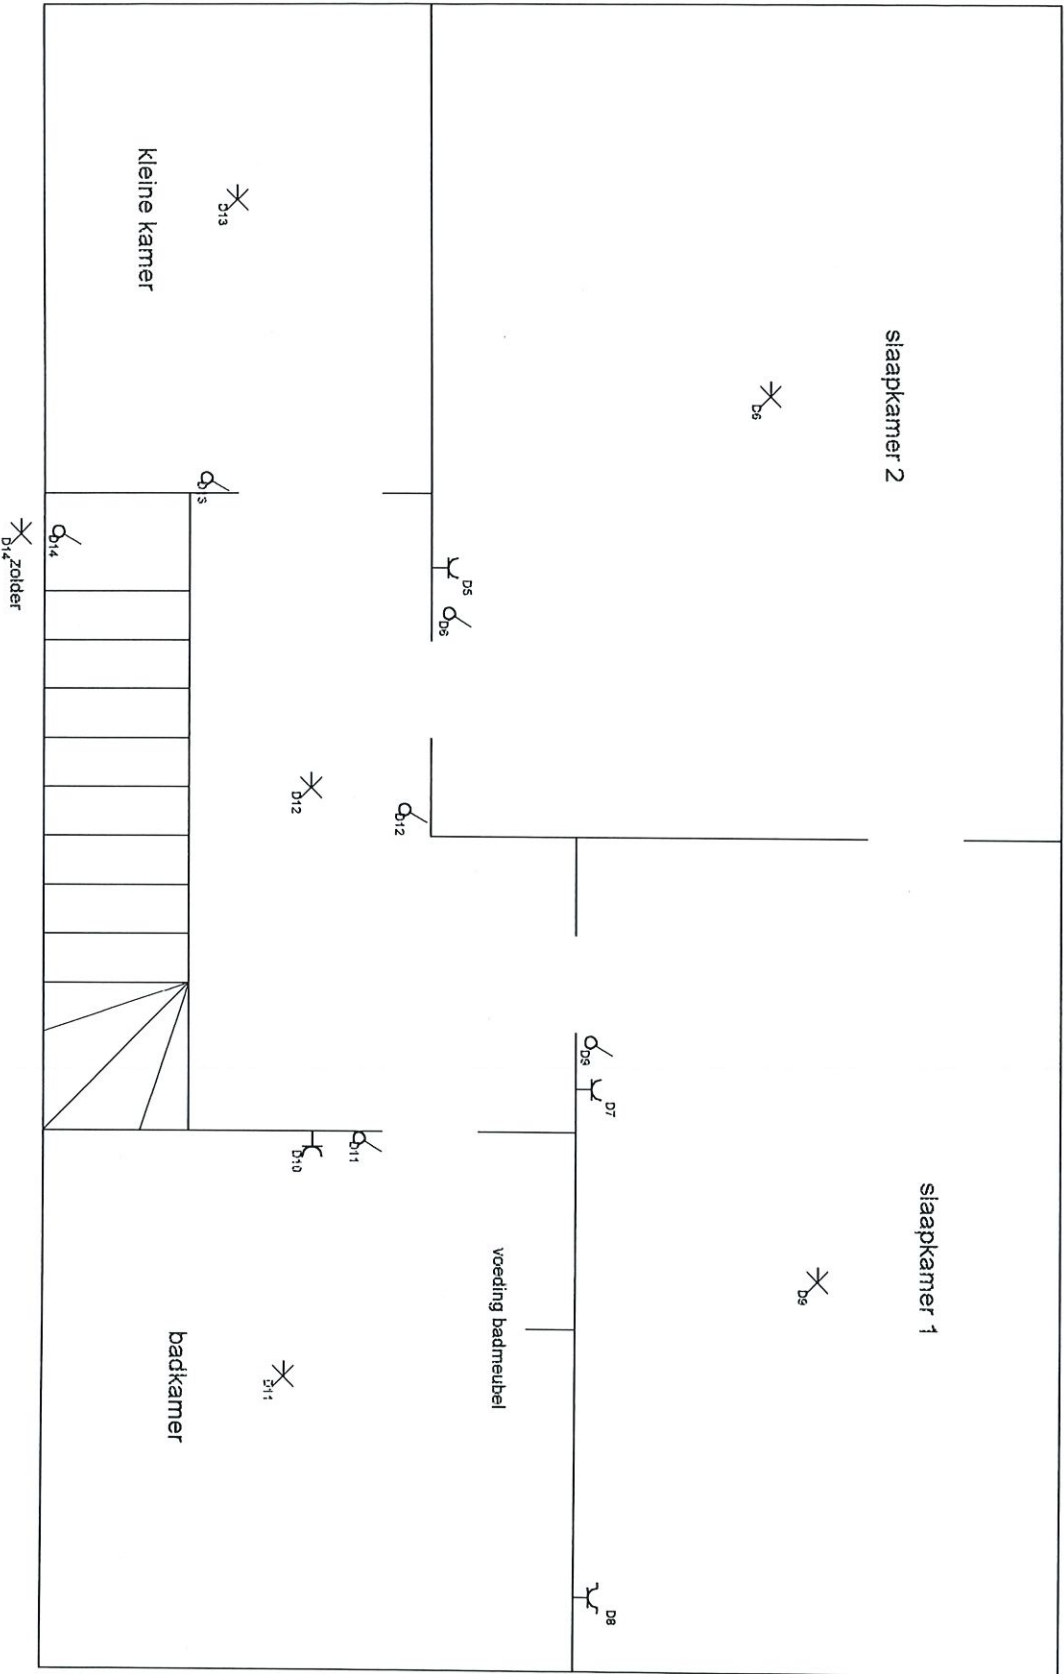


Situatieschema / Schéma de situation

INSTALLATEUR		KEURING/CONTROLE		WERF/CHANTIER		2, 230V~
BTW / TVA	BE 400.118.961	Naam/Nom	29-12-1999	Naam/Nom	Istas Rene	
Datum/Date	29-12-1999	Datum/Date		Adres/Adresse		 FIX-O-CAD VYNCKELET 99010719291025
Handtekening		Handtekening		Handtekening		
Signature		Signature		Signature		

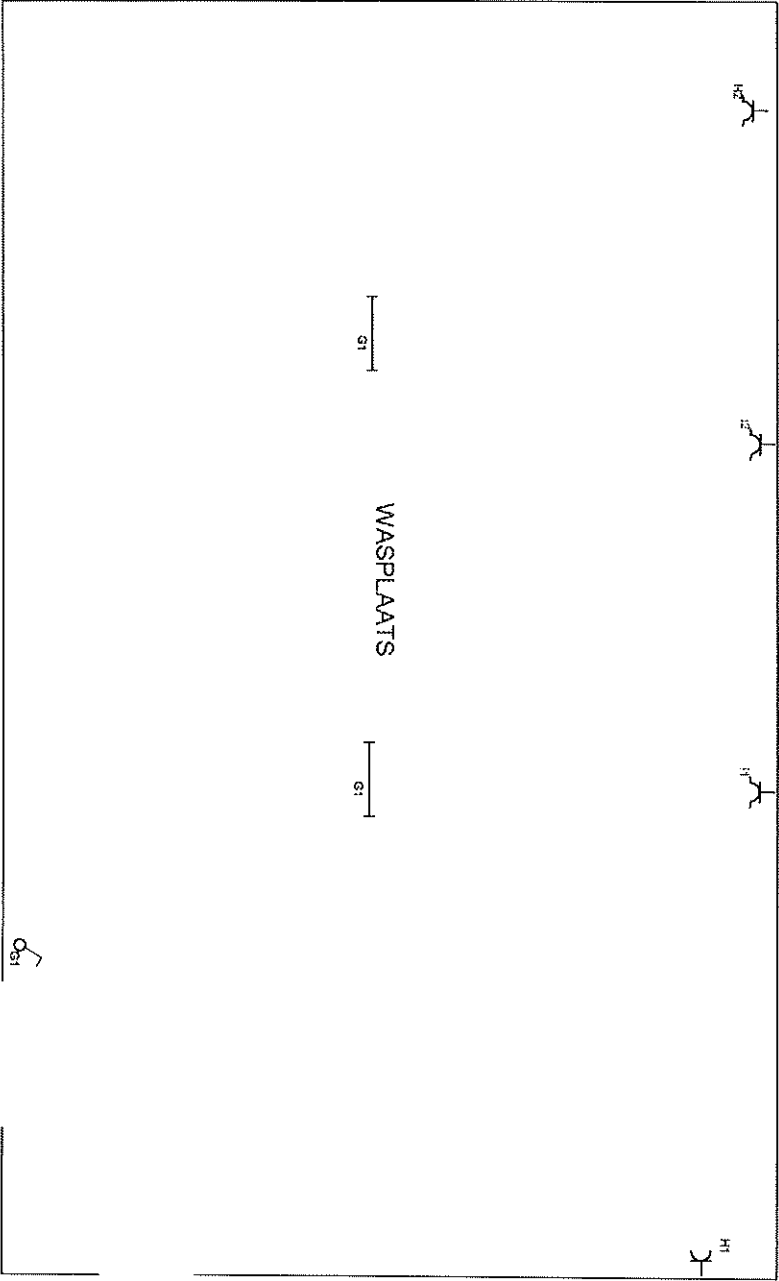


Situatieschema / Schéma de situation

INSTALLATEUR		KEURING/CONTROLE		WERF/CHANTIER		 FIX-O-CAD WYMEKIER 9901 0719291025
BTW / TVA	BE 400.118.961	Naam/Nom	-	Naam/Nom	Istas Rene	
Datum/Date	29-12-1999	Datum/Date	-	Adres/Adresse	-	
Handtekening		Handtekening		Handtekening		
Signature		Signature		Signature		

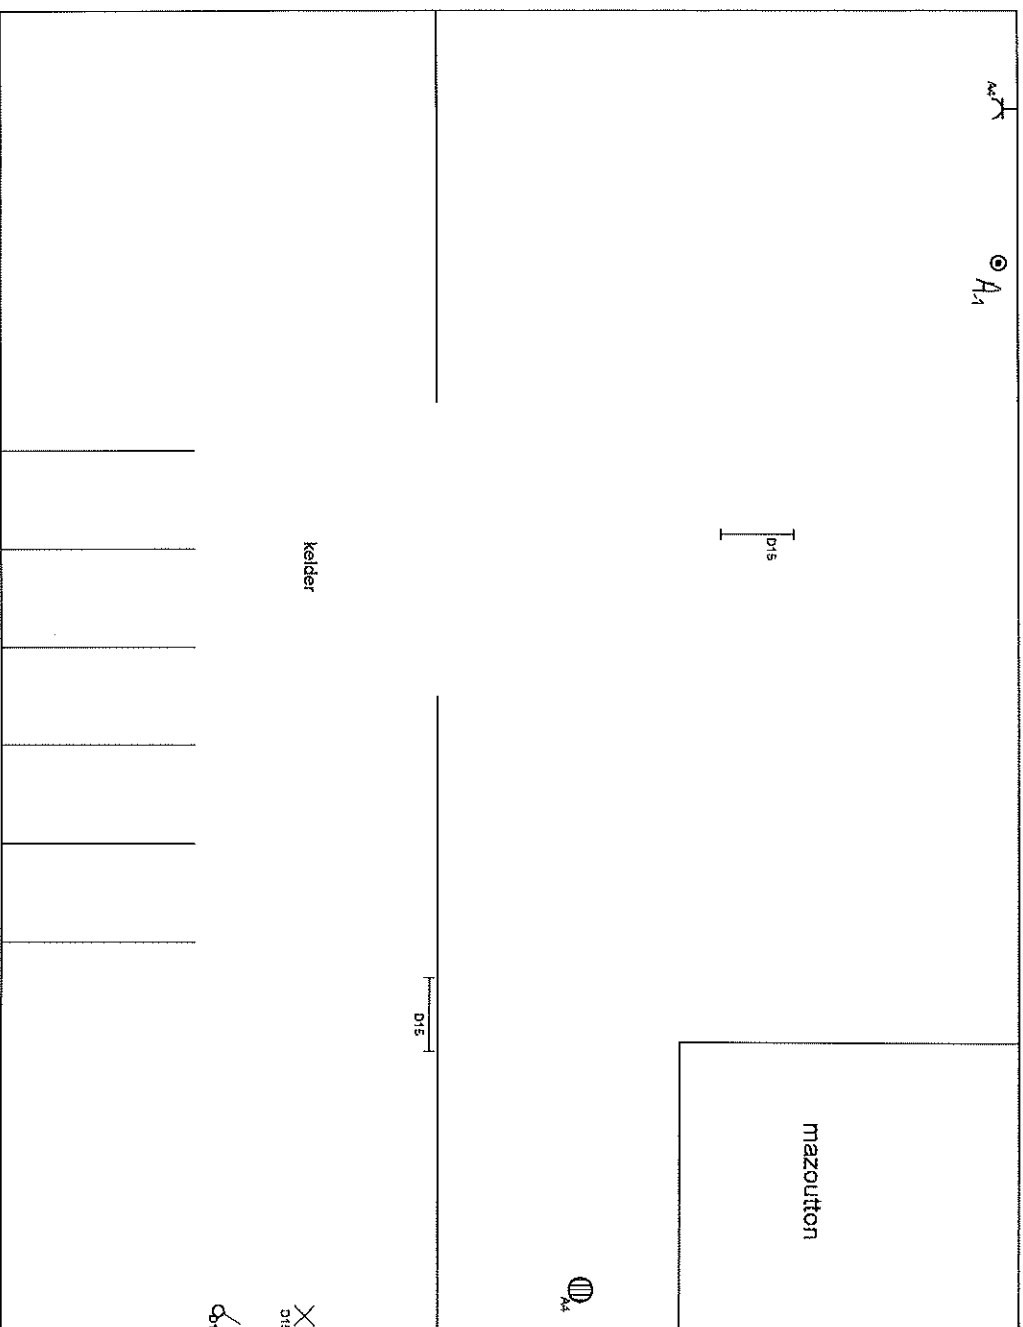

Situatieschema / Schéma de situation

INSTALLATEUR		KEURING/CONTROLE		WERFCHANIER		2. 230V~	
Ivan Schuermans		-		Istas Rene		FIX-O-CAD	
BTW / TVA		Naam/Nom		Naam/Nom		99010719291025	
BE 400.118.961		Datum/Date		Adres/Adresse		WYNCKLER	
29-12-1999		Handtekening		Handtekening			
Signature		Signature		Signature			

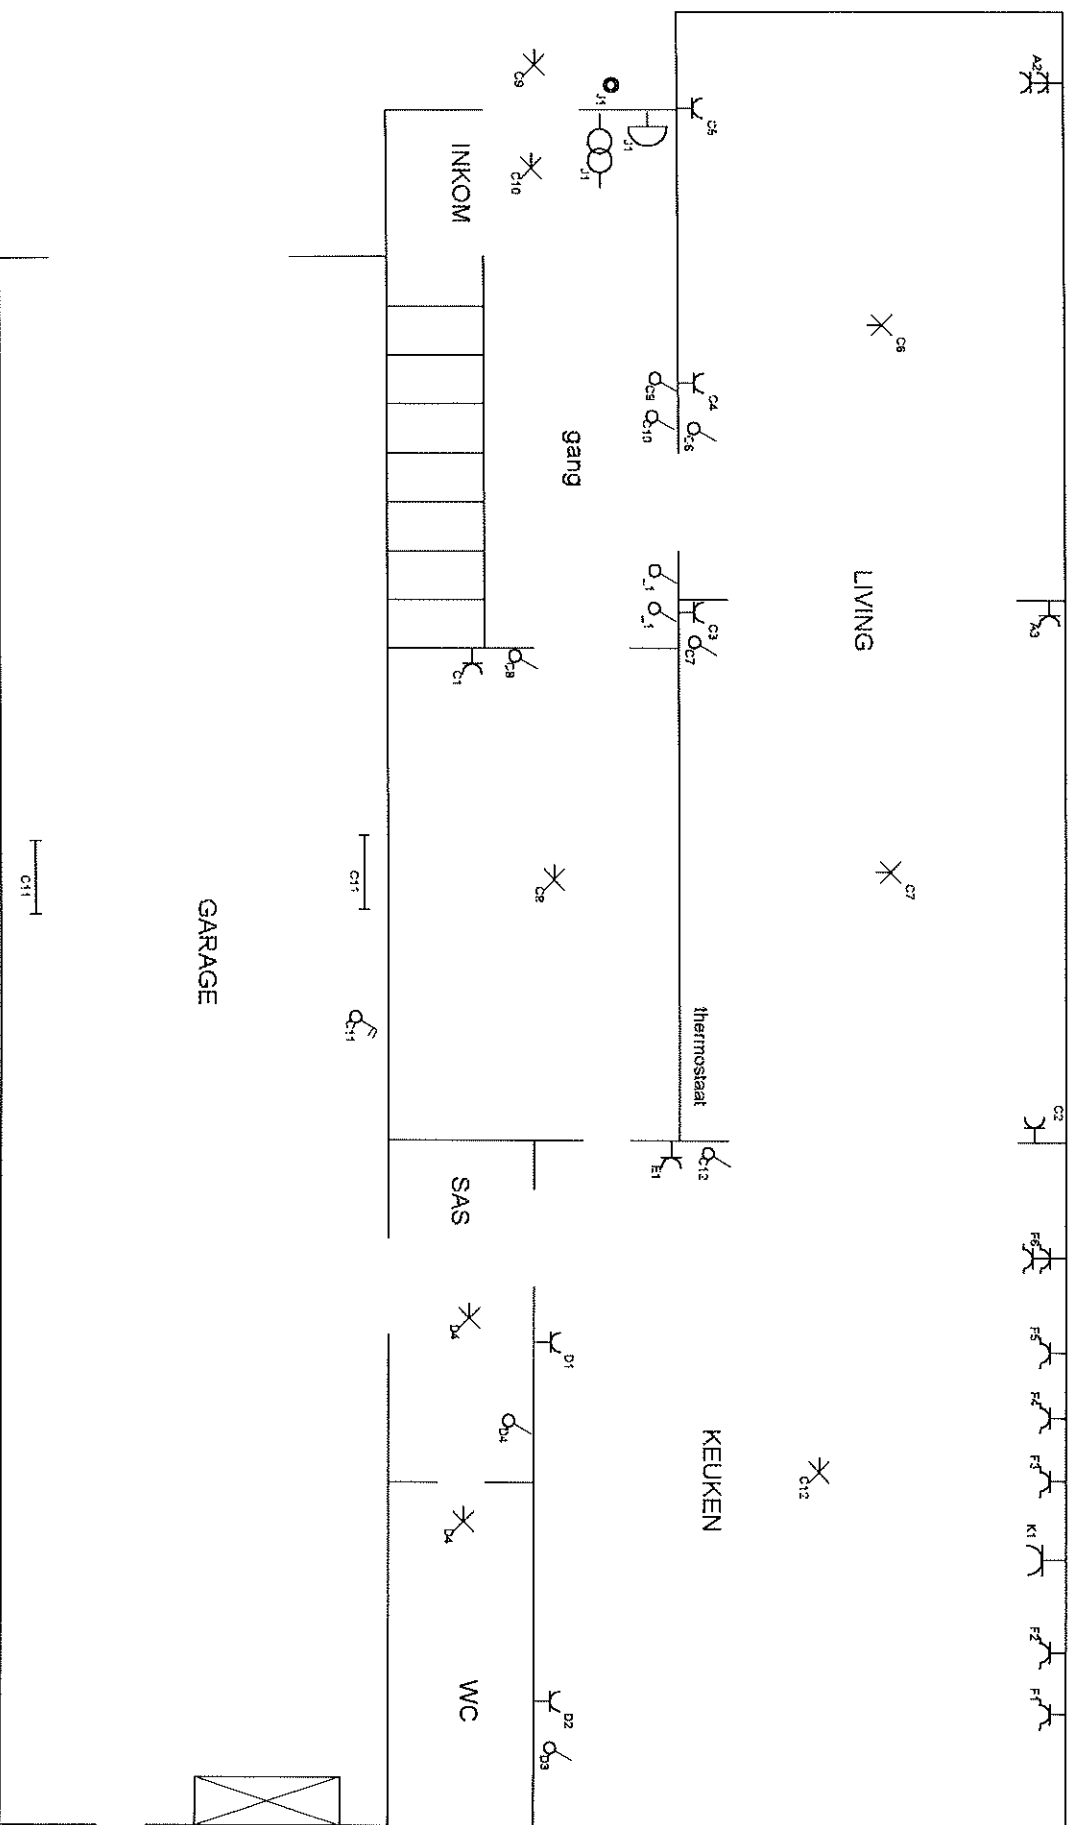

Situatieschema / Schéma de situation


INSTALLATEUR	KEURING/CONTROLE	WERFCHANIER	
BTW / TVA Datum/Date Handtekening Signature	Ivan Schuermans Naam/Nom Datum/Date Handtekening Signature	BE 400.118.961 - - - -	Istas Rene Adres/Adresse Handtekening Signature

2, 230V-



FIX-O-CAD
wyndekeker

99010719291025

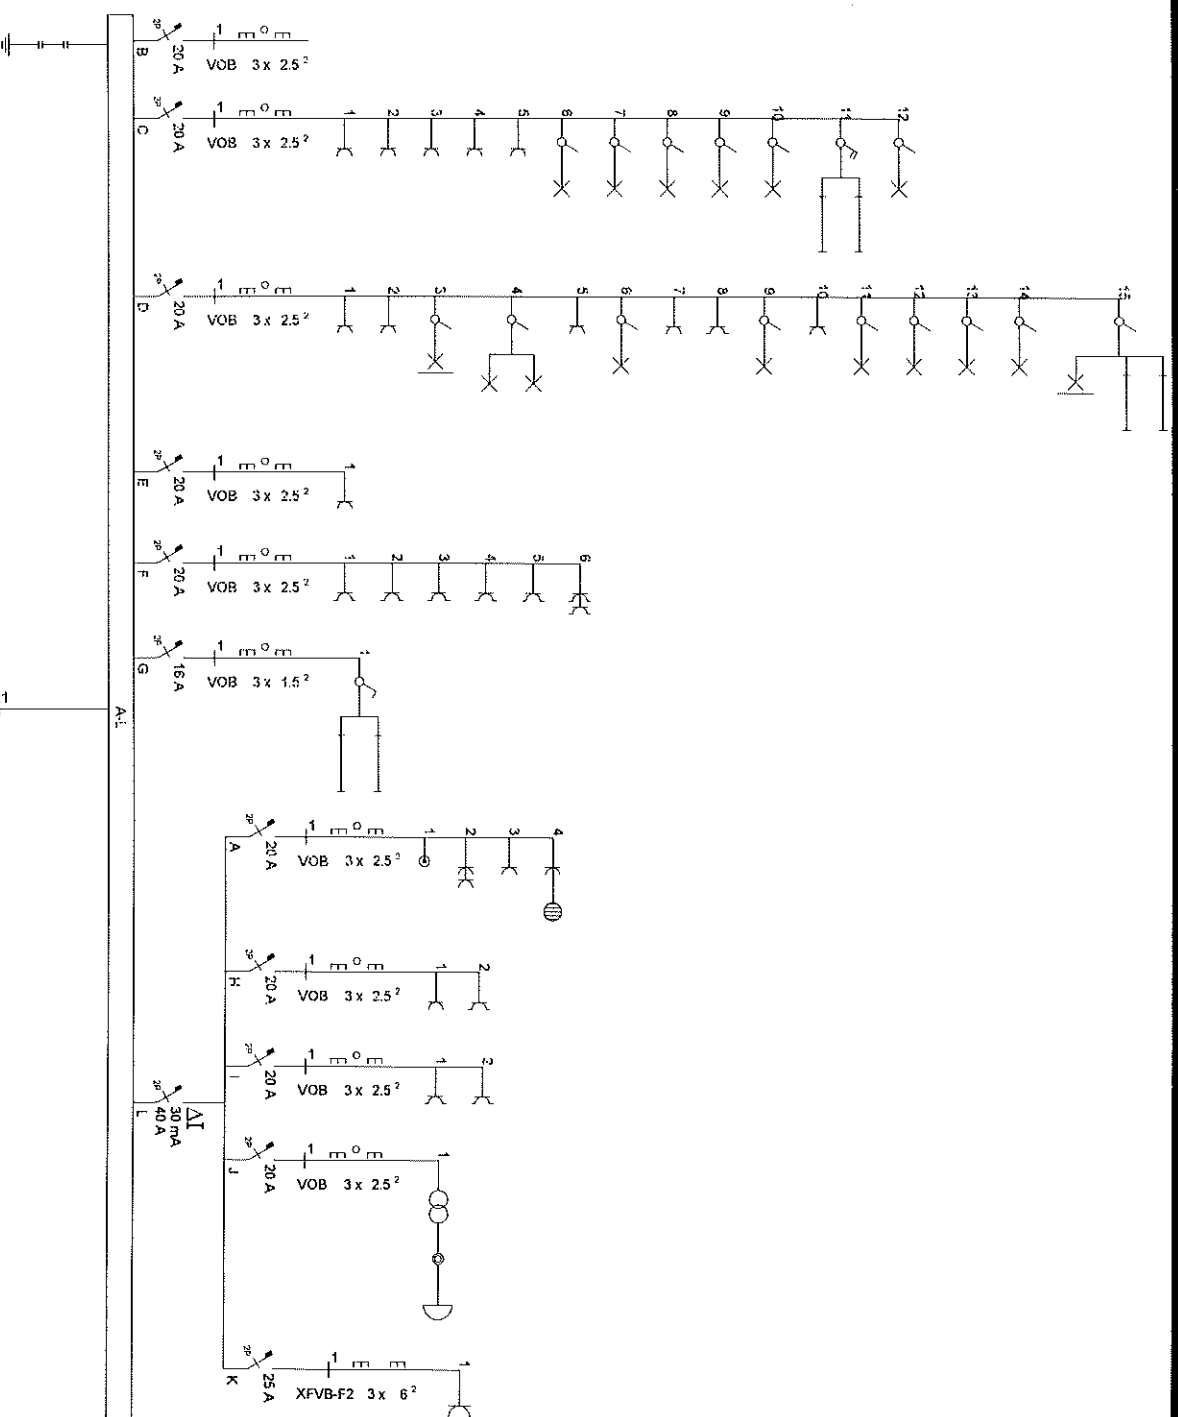

Eendraadsschema / Schéma unifilaire

INSTALLATEUR		KEURING/CONTROLE		WERFCHANTIER			
BTW / TVA	BE 400.118.961	Naam/Nom	-	Naam/Nom	Istas Rene	 FIX-O-CAD VYNCKIER	
Datum/Date	29-12-1999	Datum/Date	-	Adres/Adresse	-		
Handtekening		Handtekening		Handtekening			
Signature		Signature		Signature		99010719291025	