


ONTWERP

"BPA 101 bis KURINGER CENTRUM"

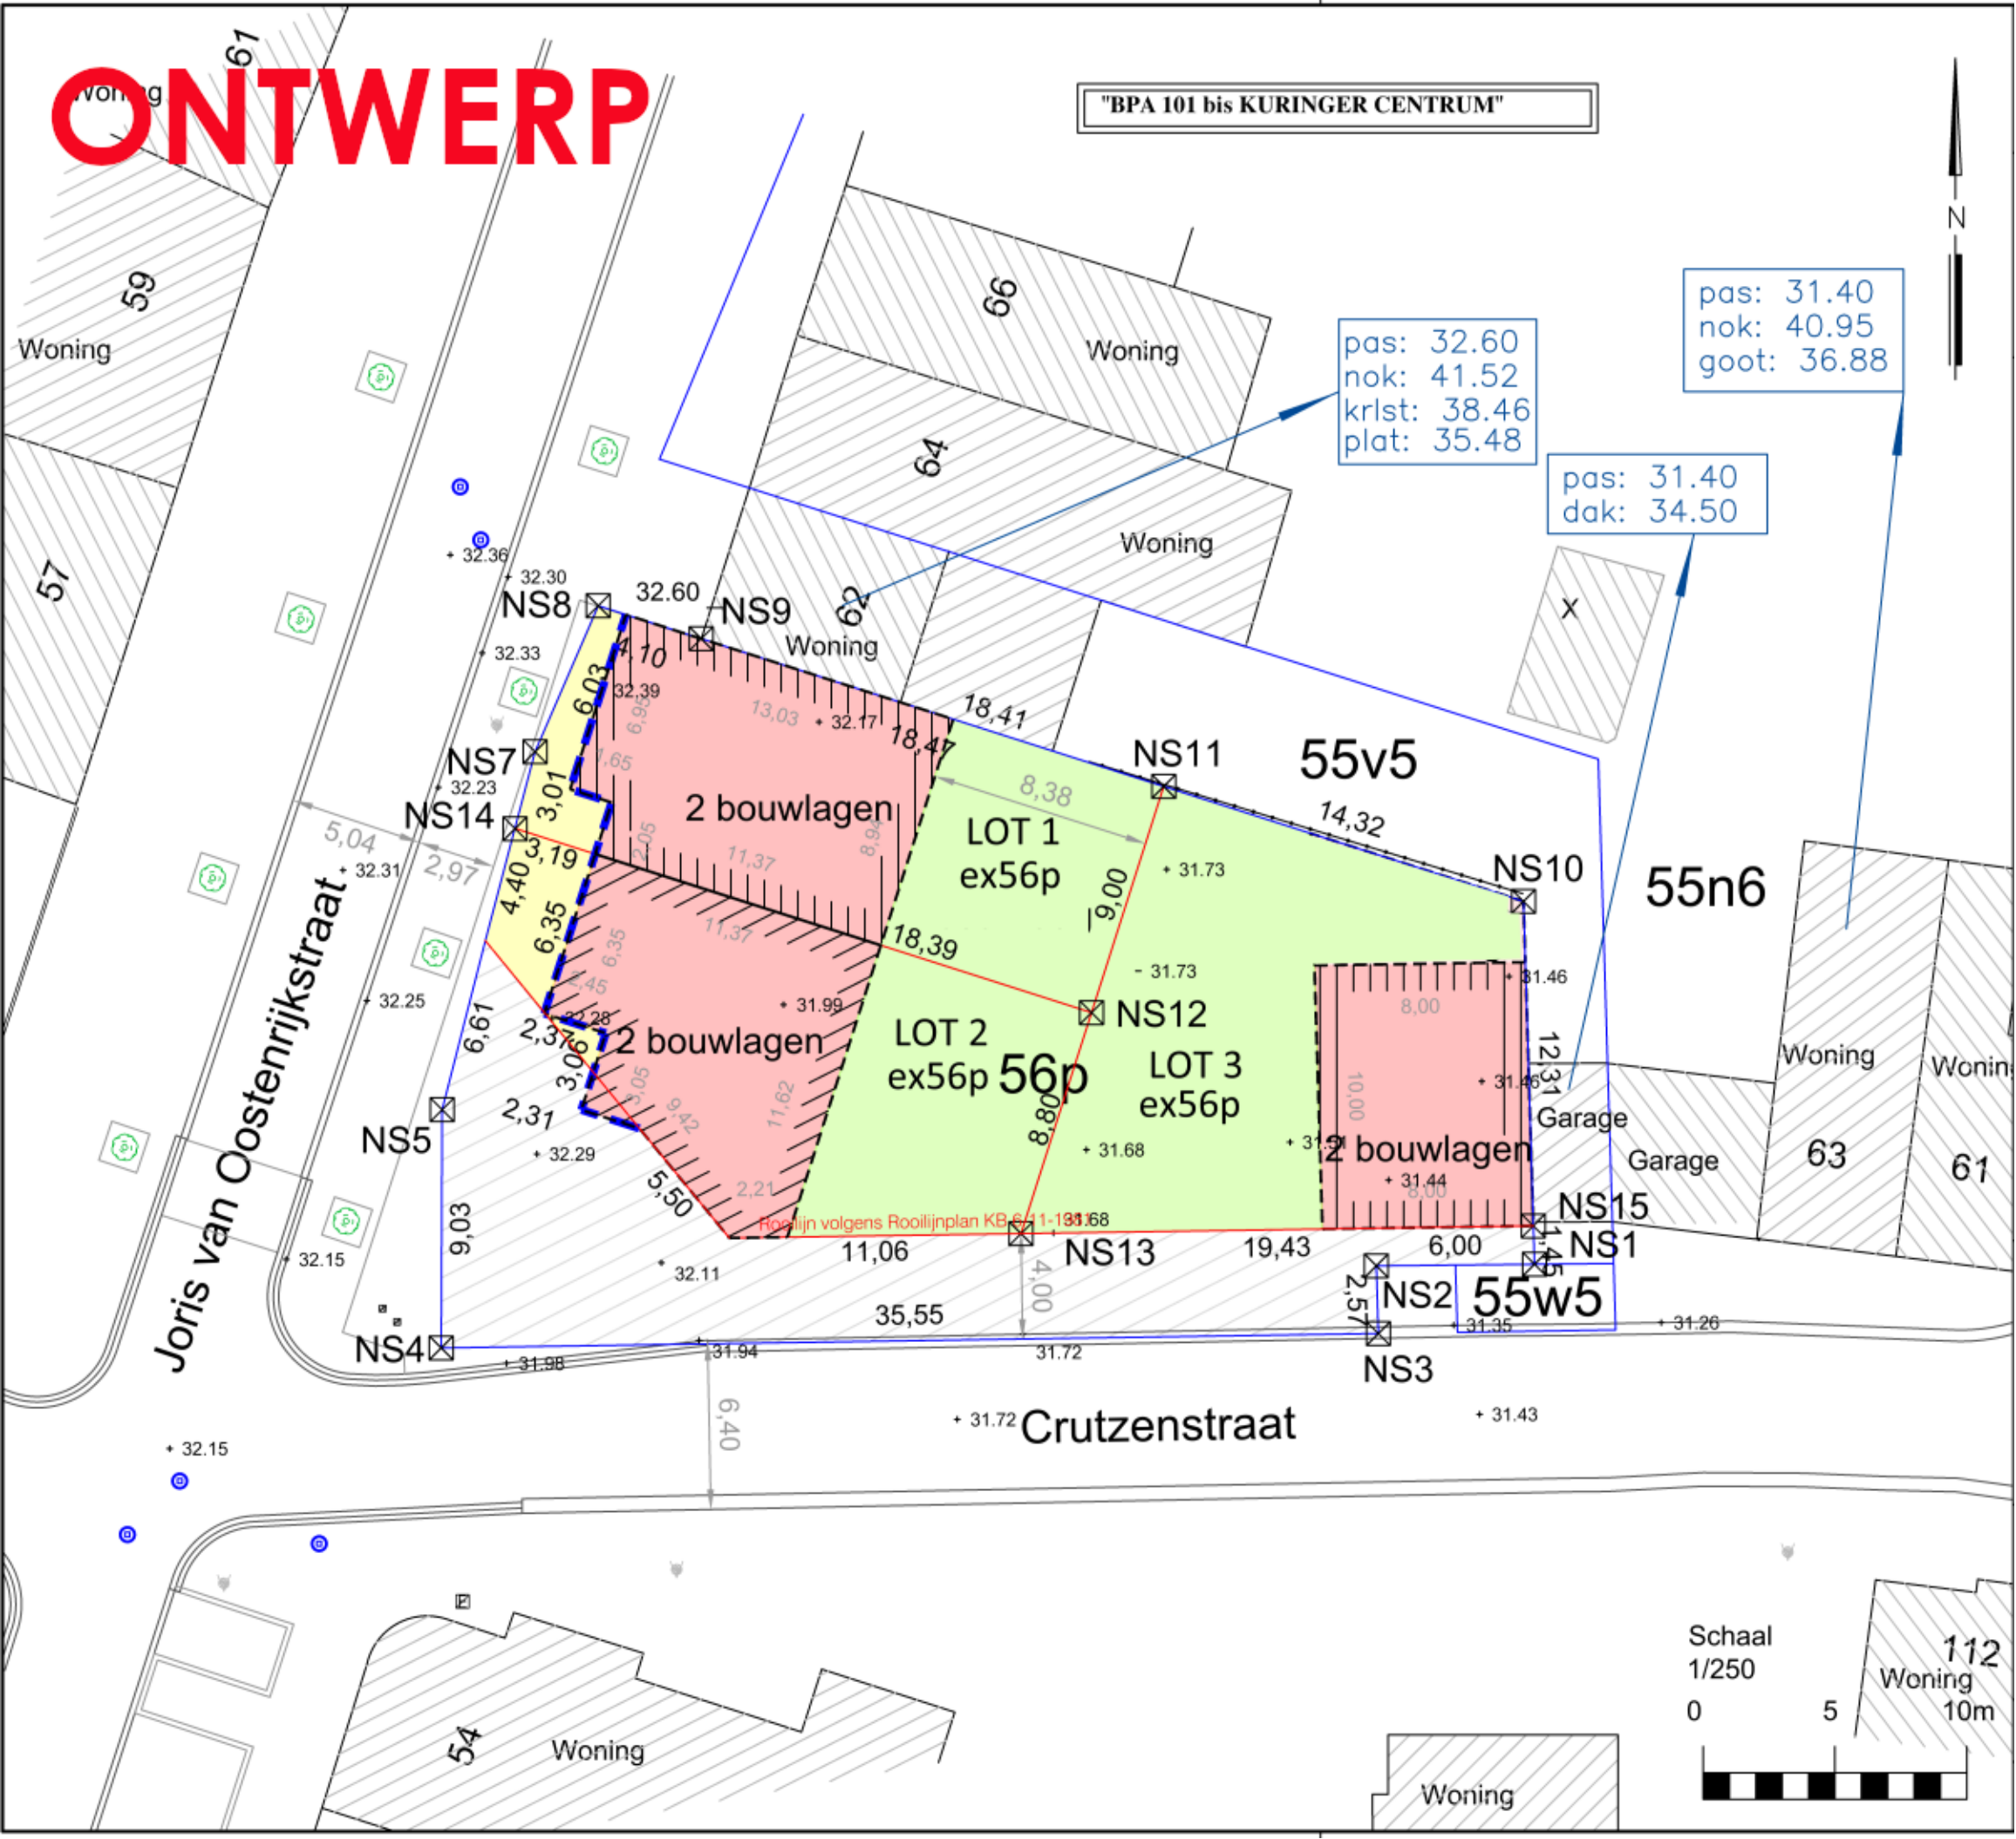

Schaal
1/250

0

5

112
Woning
10m

Woning