

KELDERVERDIEP

490

810

GARAGE

16.10

SNEDE

CHAUFFAGE

VERLICHTE GROND

PROVISIE

ALCHIT GROND

VERLICHTE GROND

regeneratie

1300

490

810


140


350

KAM

KAM

350

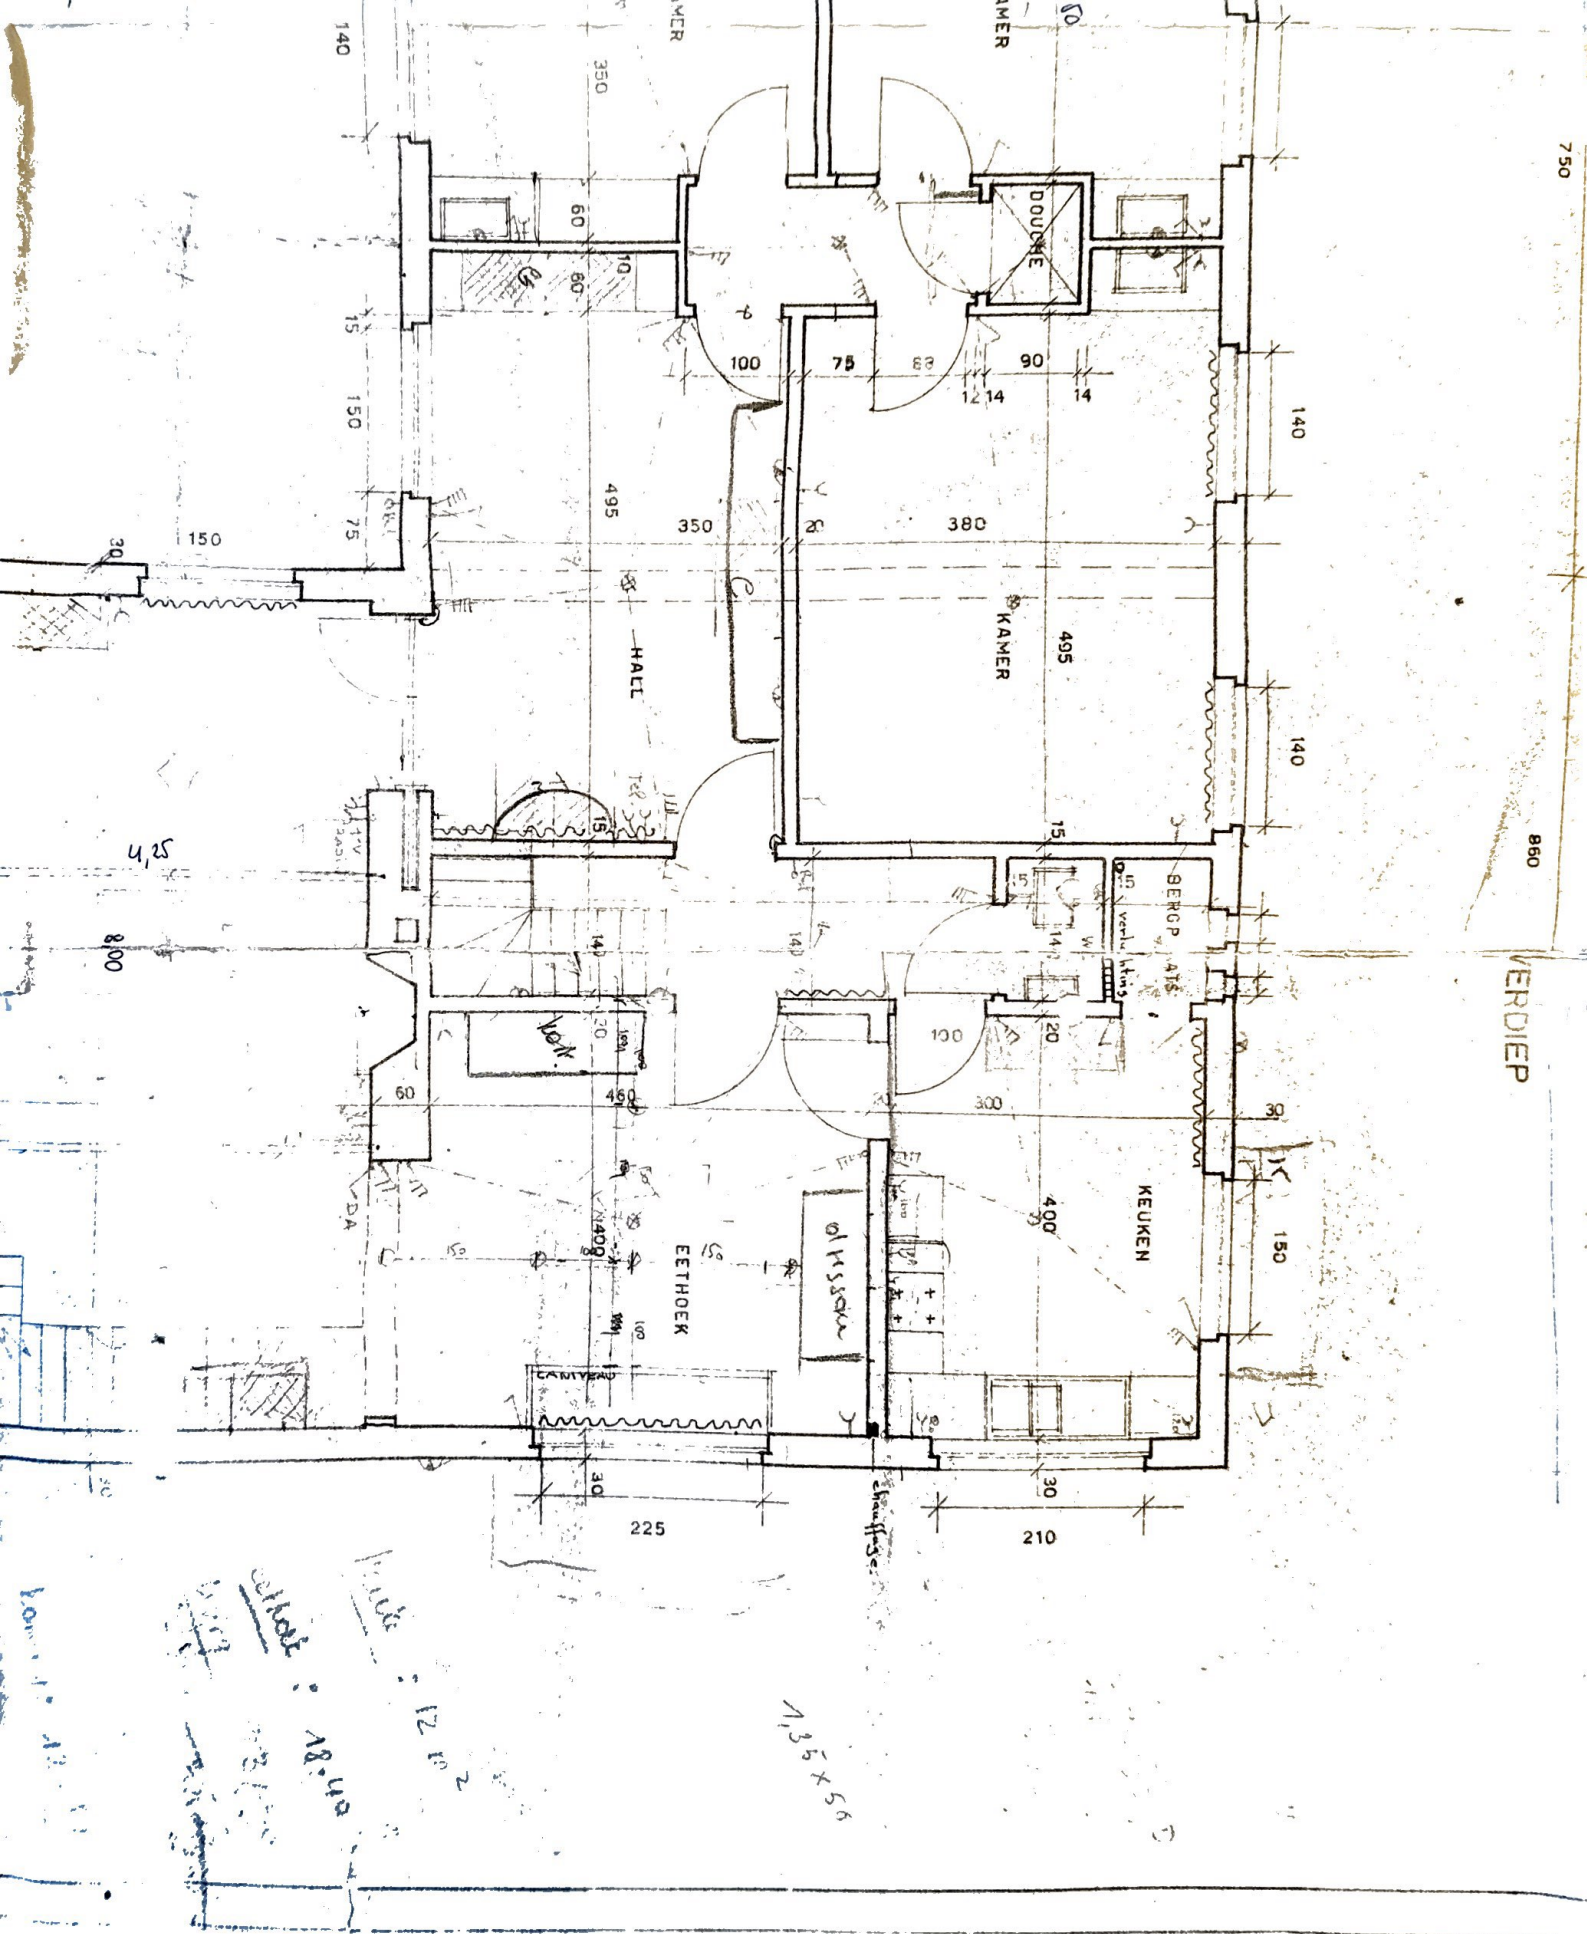

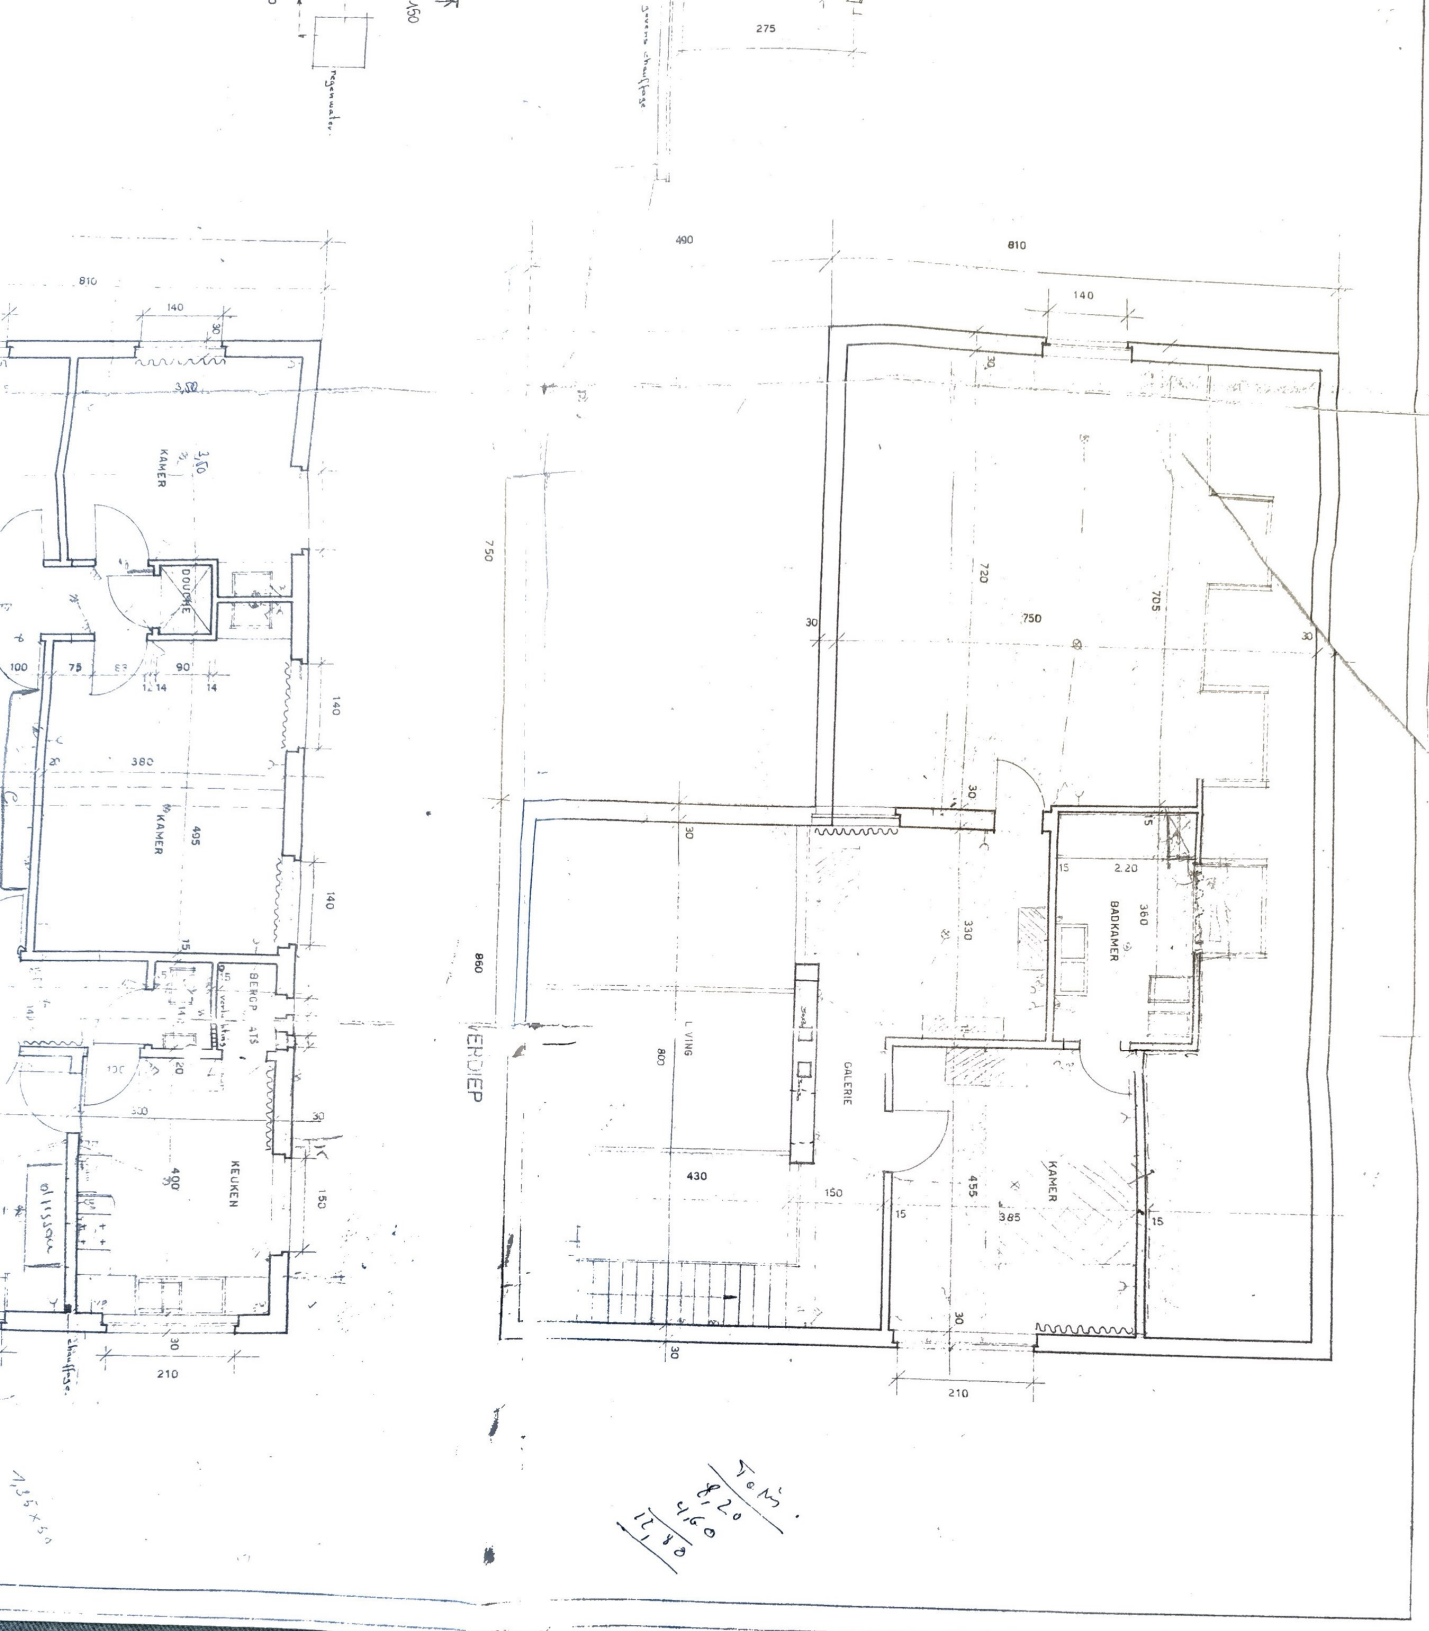

Architectural drawing folder with the following labels:

- SCHAAL**
- DATUM**
- CLIENT**
- DHR. en MEVR.**
- VEROUGSTRA**
- BEST**