
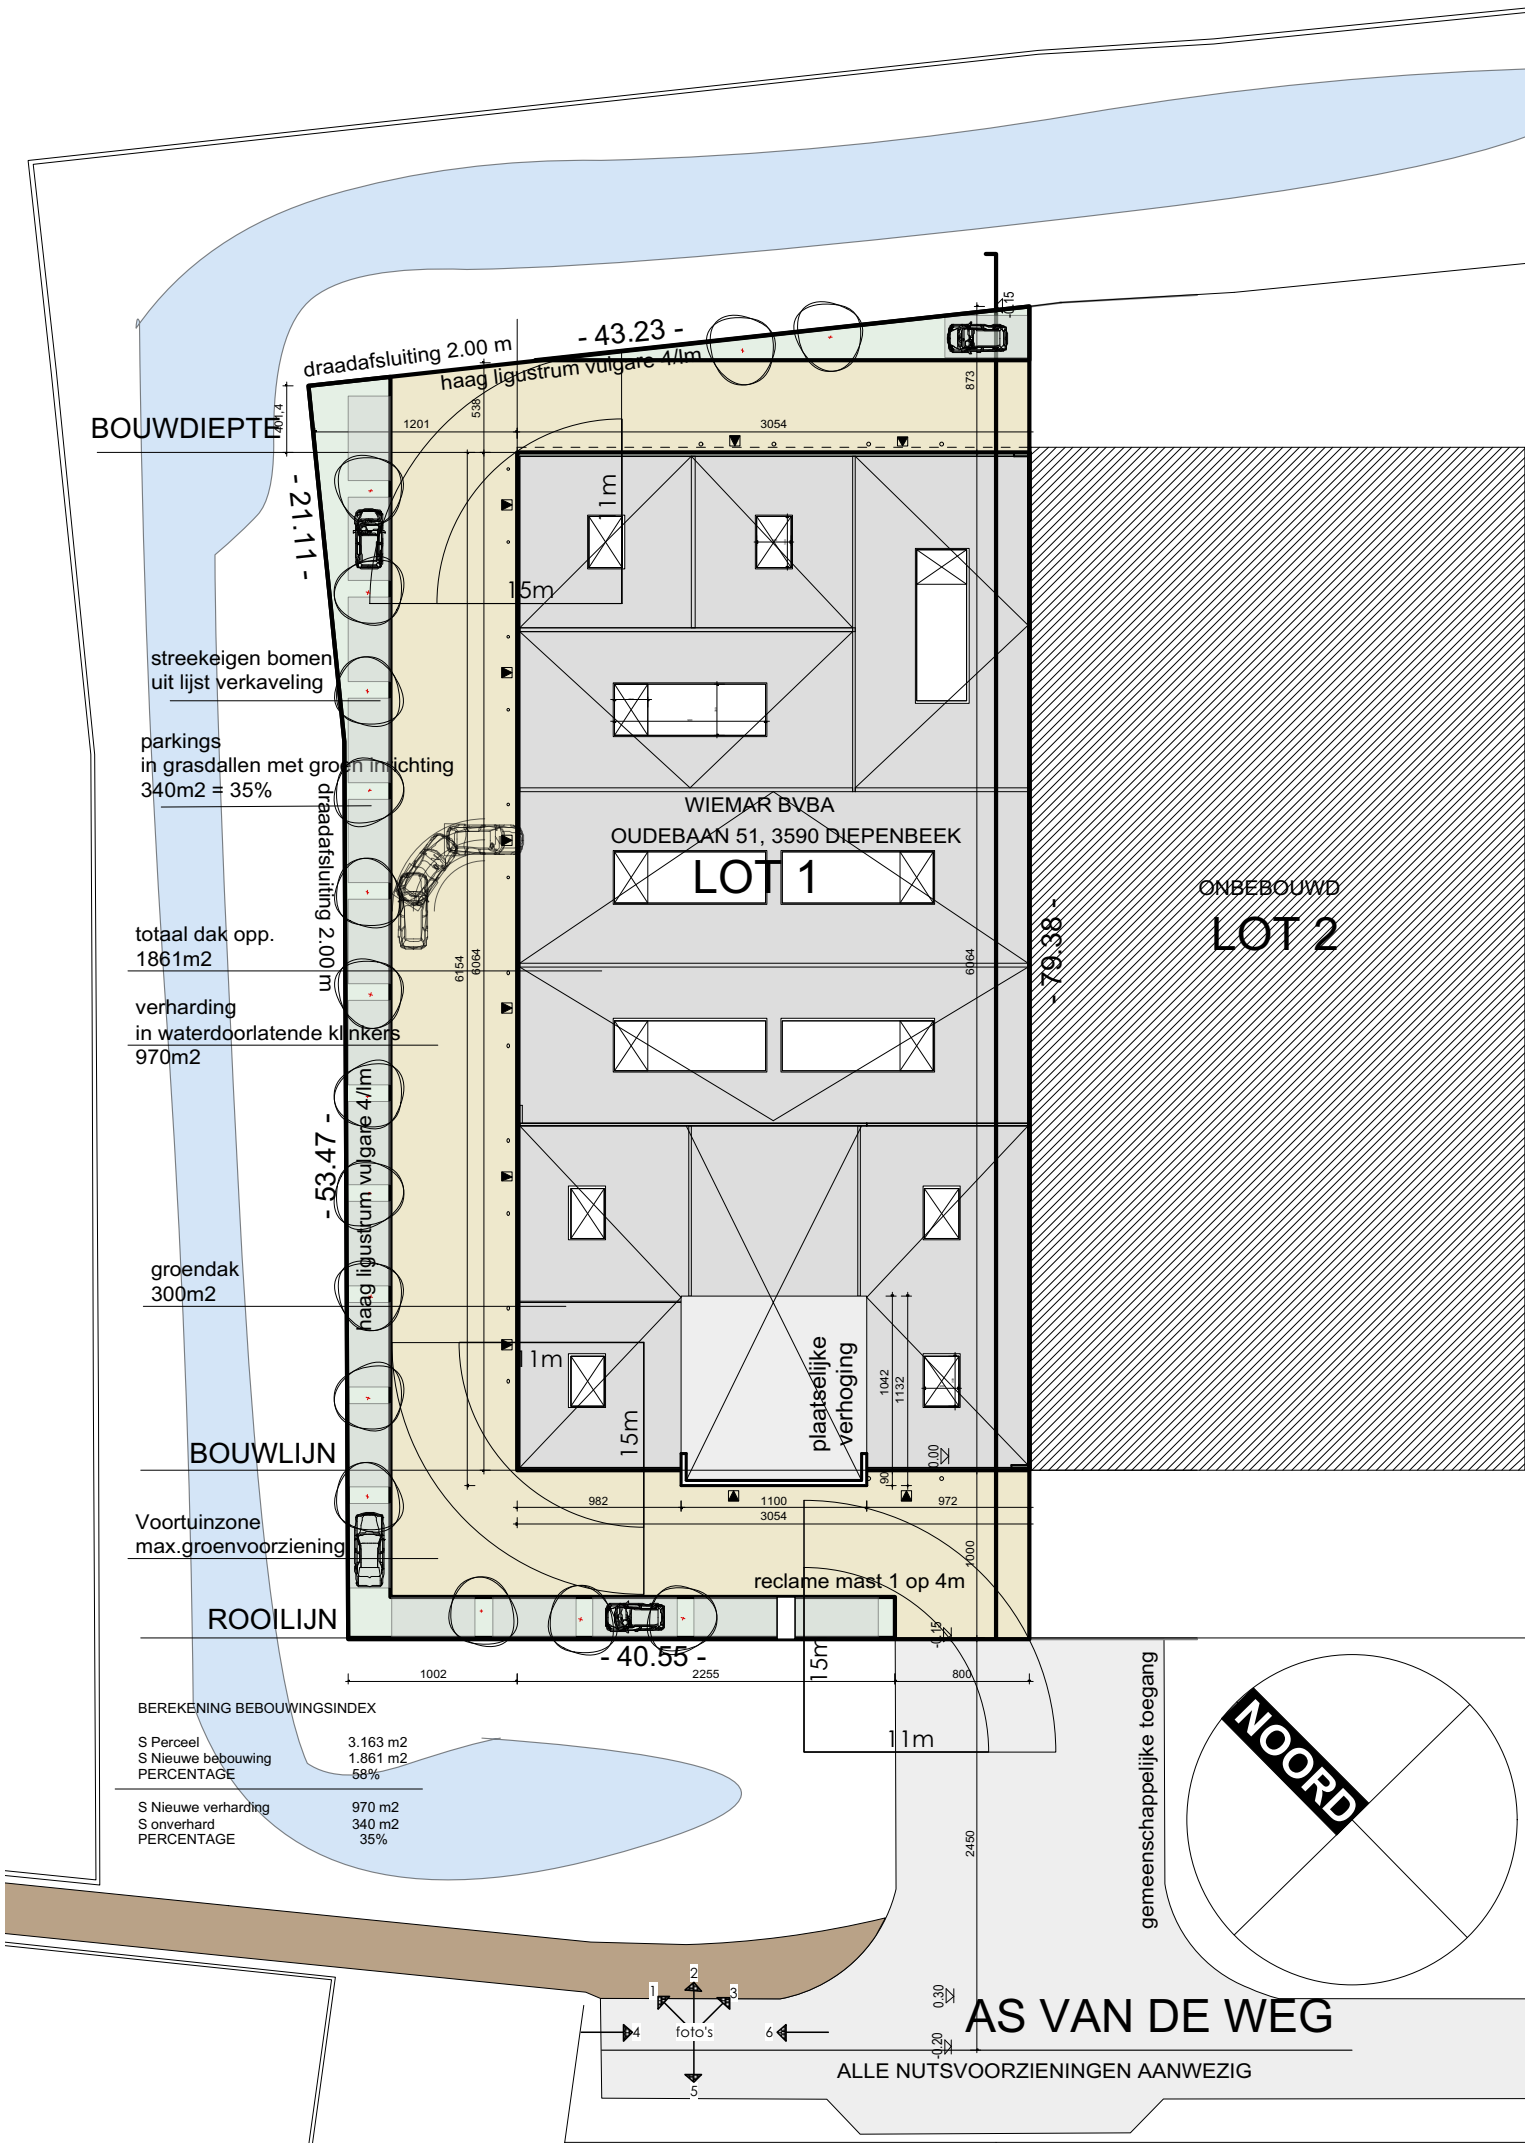


Inplantingsplan


1/500

WE CREATE ART TO LIVE IN
R2livin

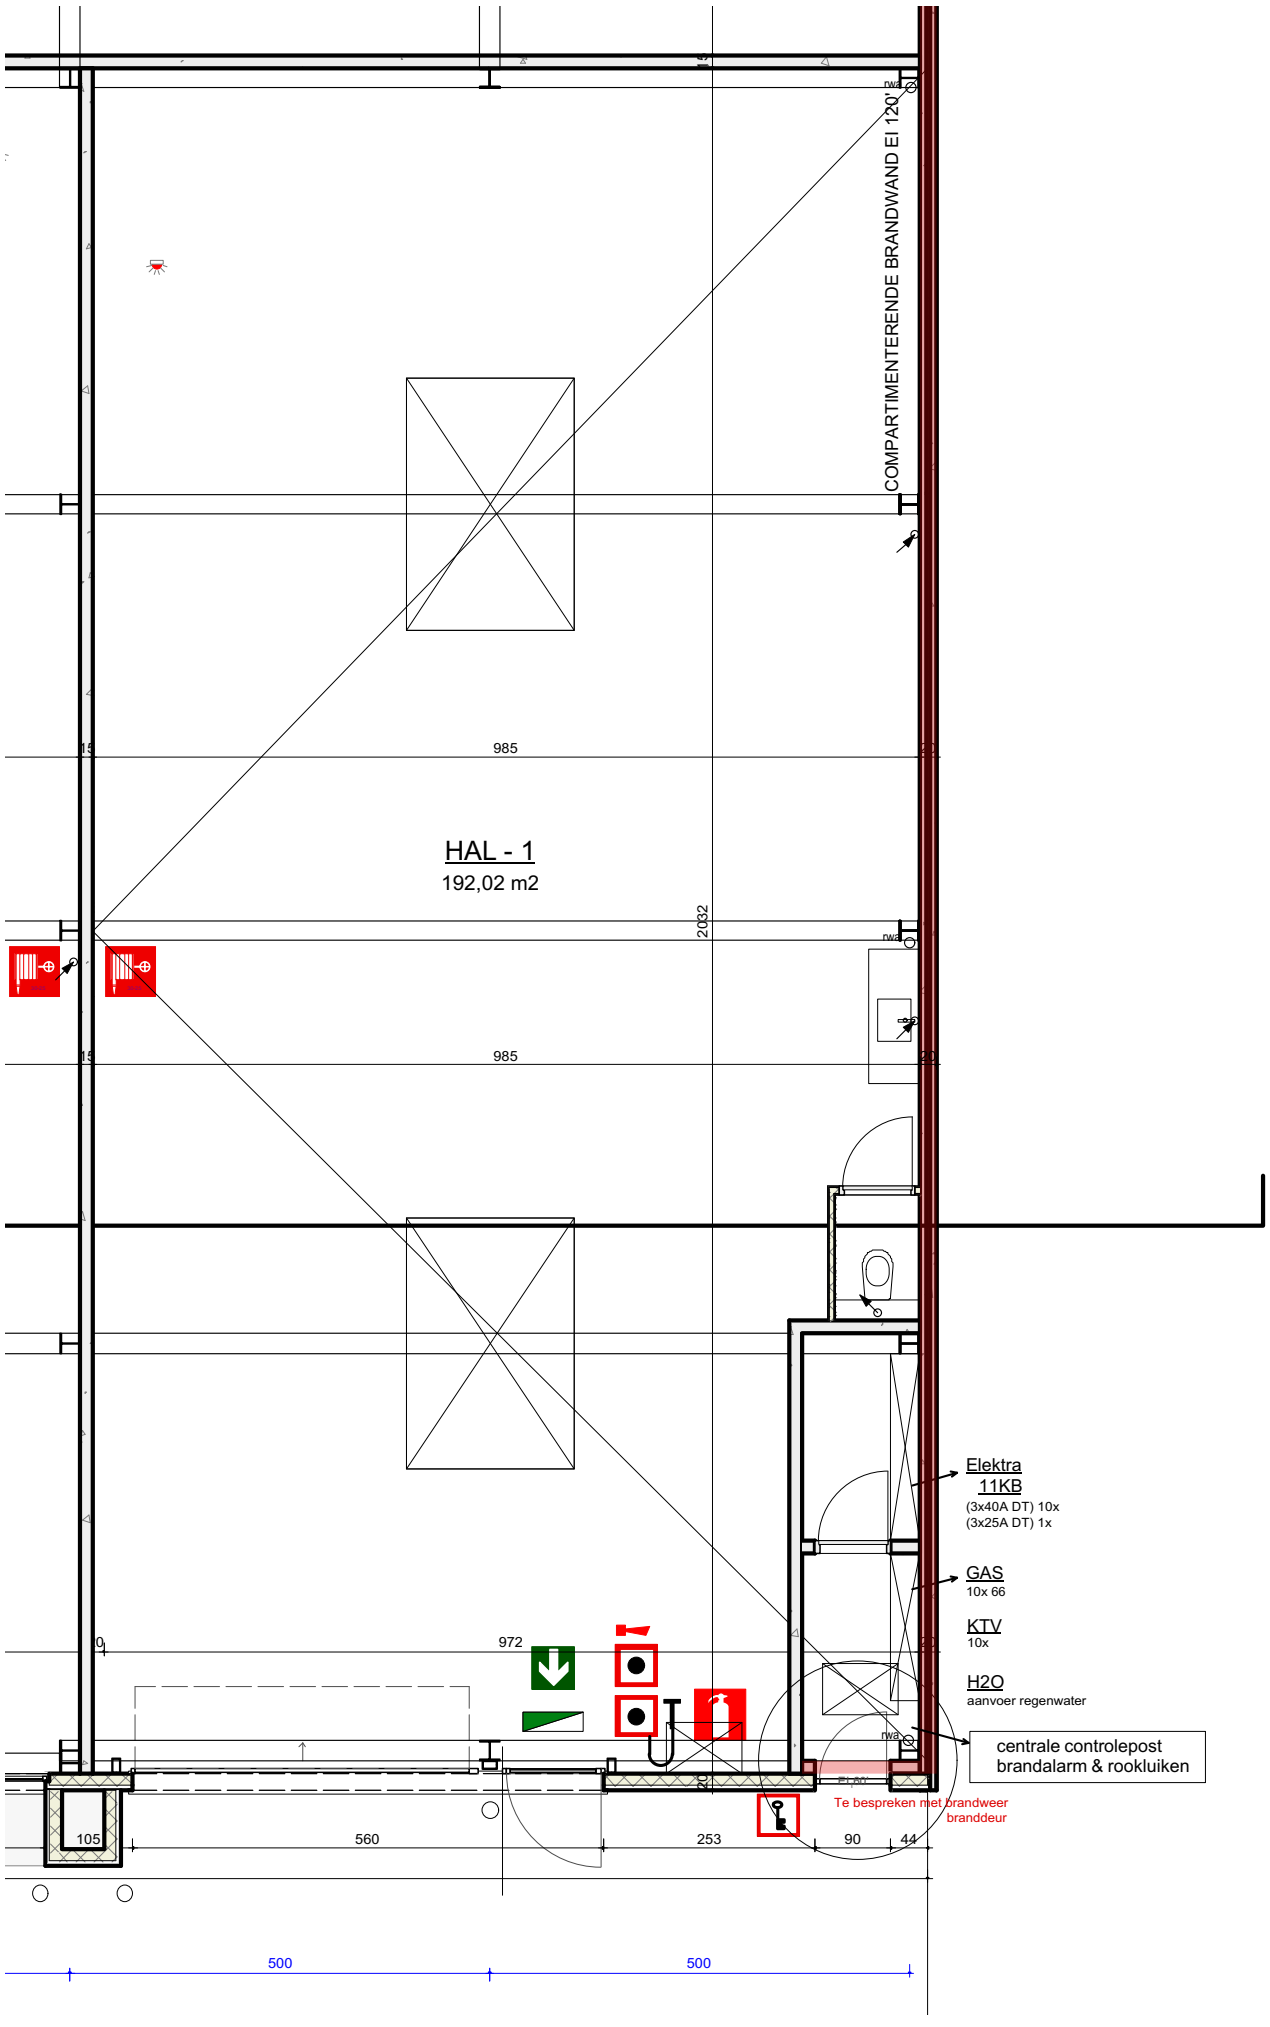

HAL 1 - 192m²


1/100

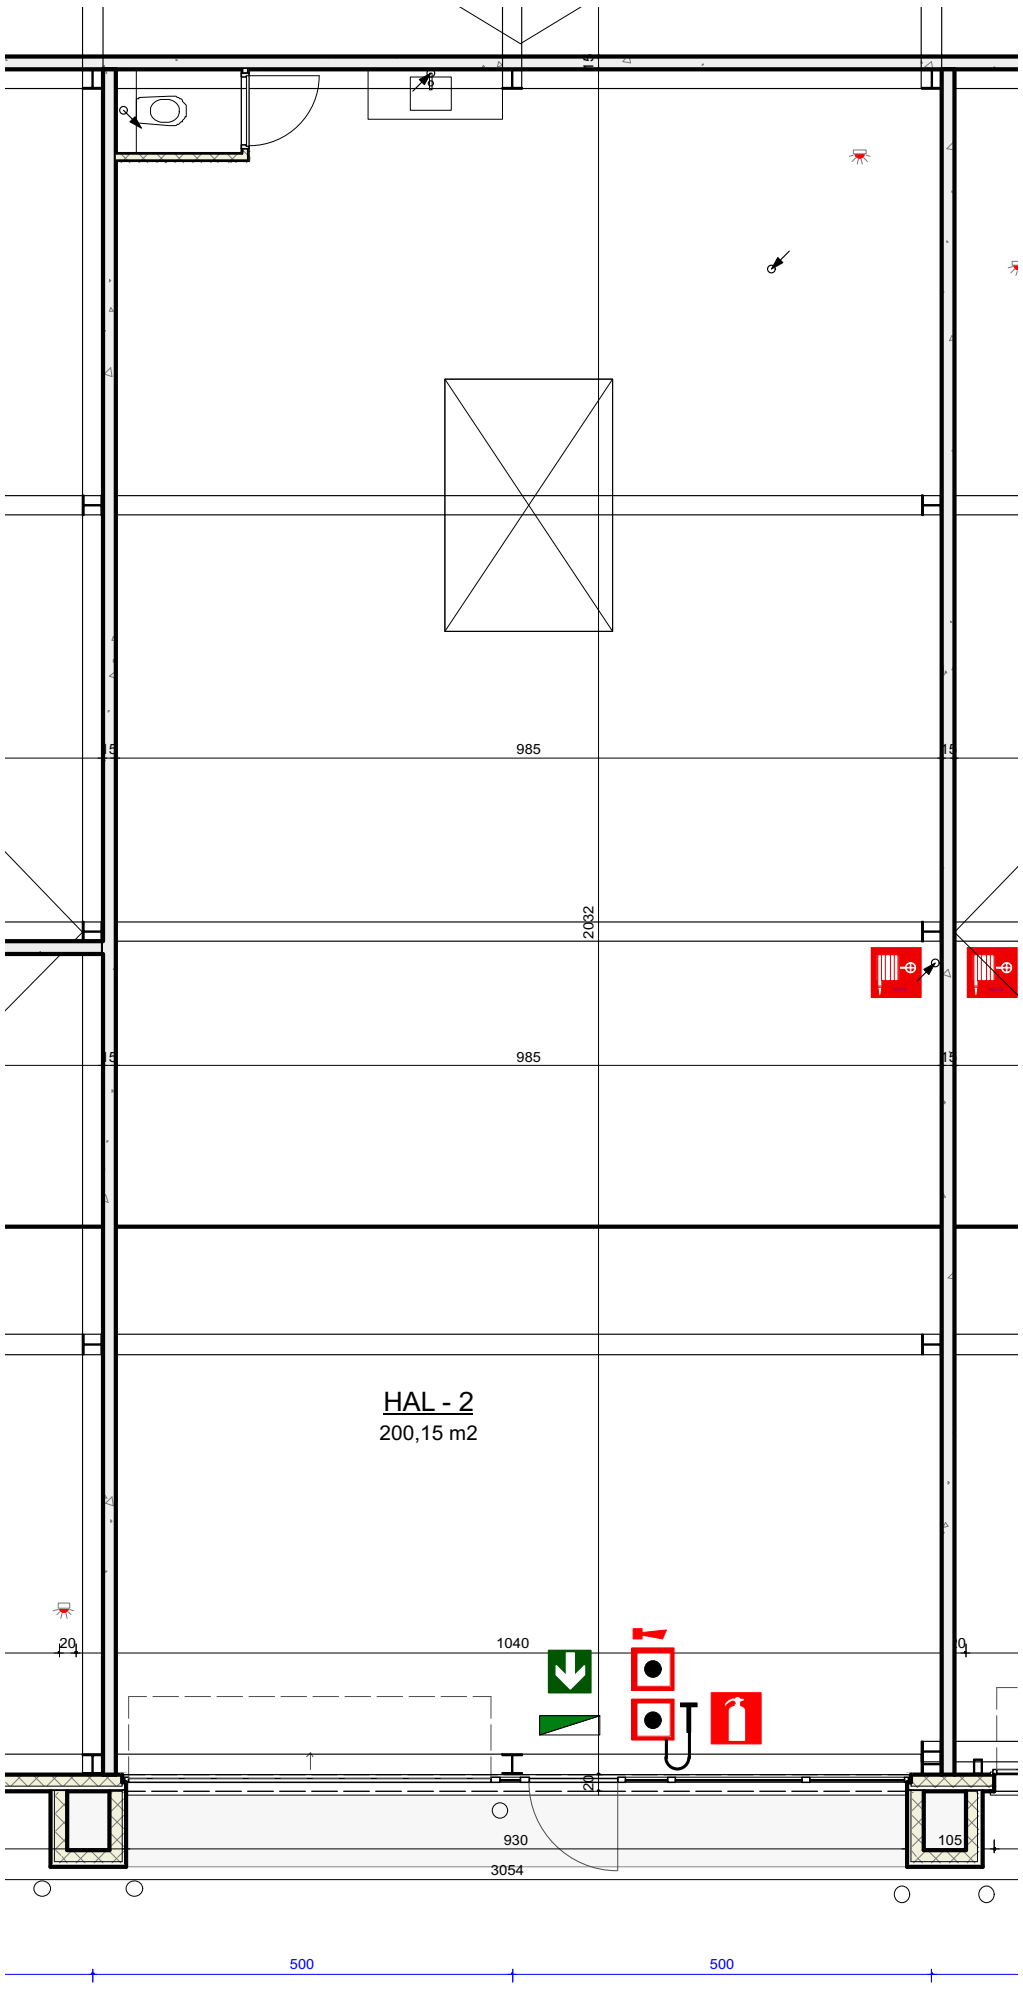

HAL 2 - 200m²

1/100


WE CREATE ART TO LIVE IN
R2livin

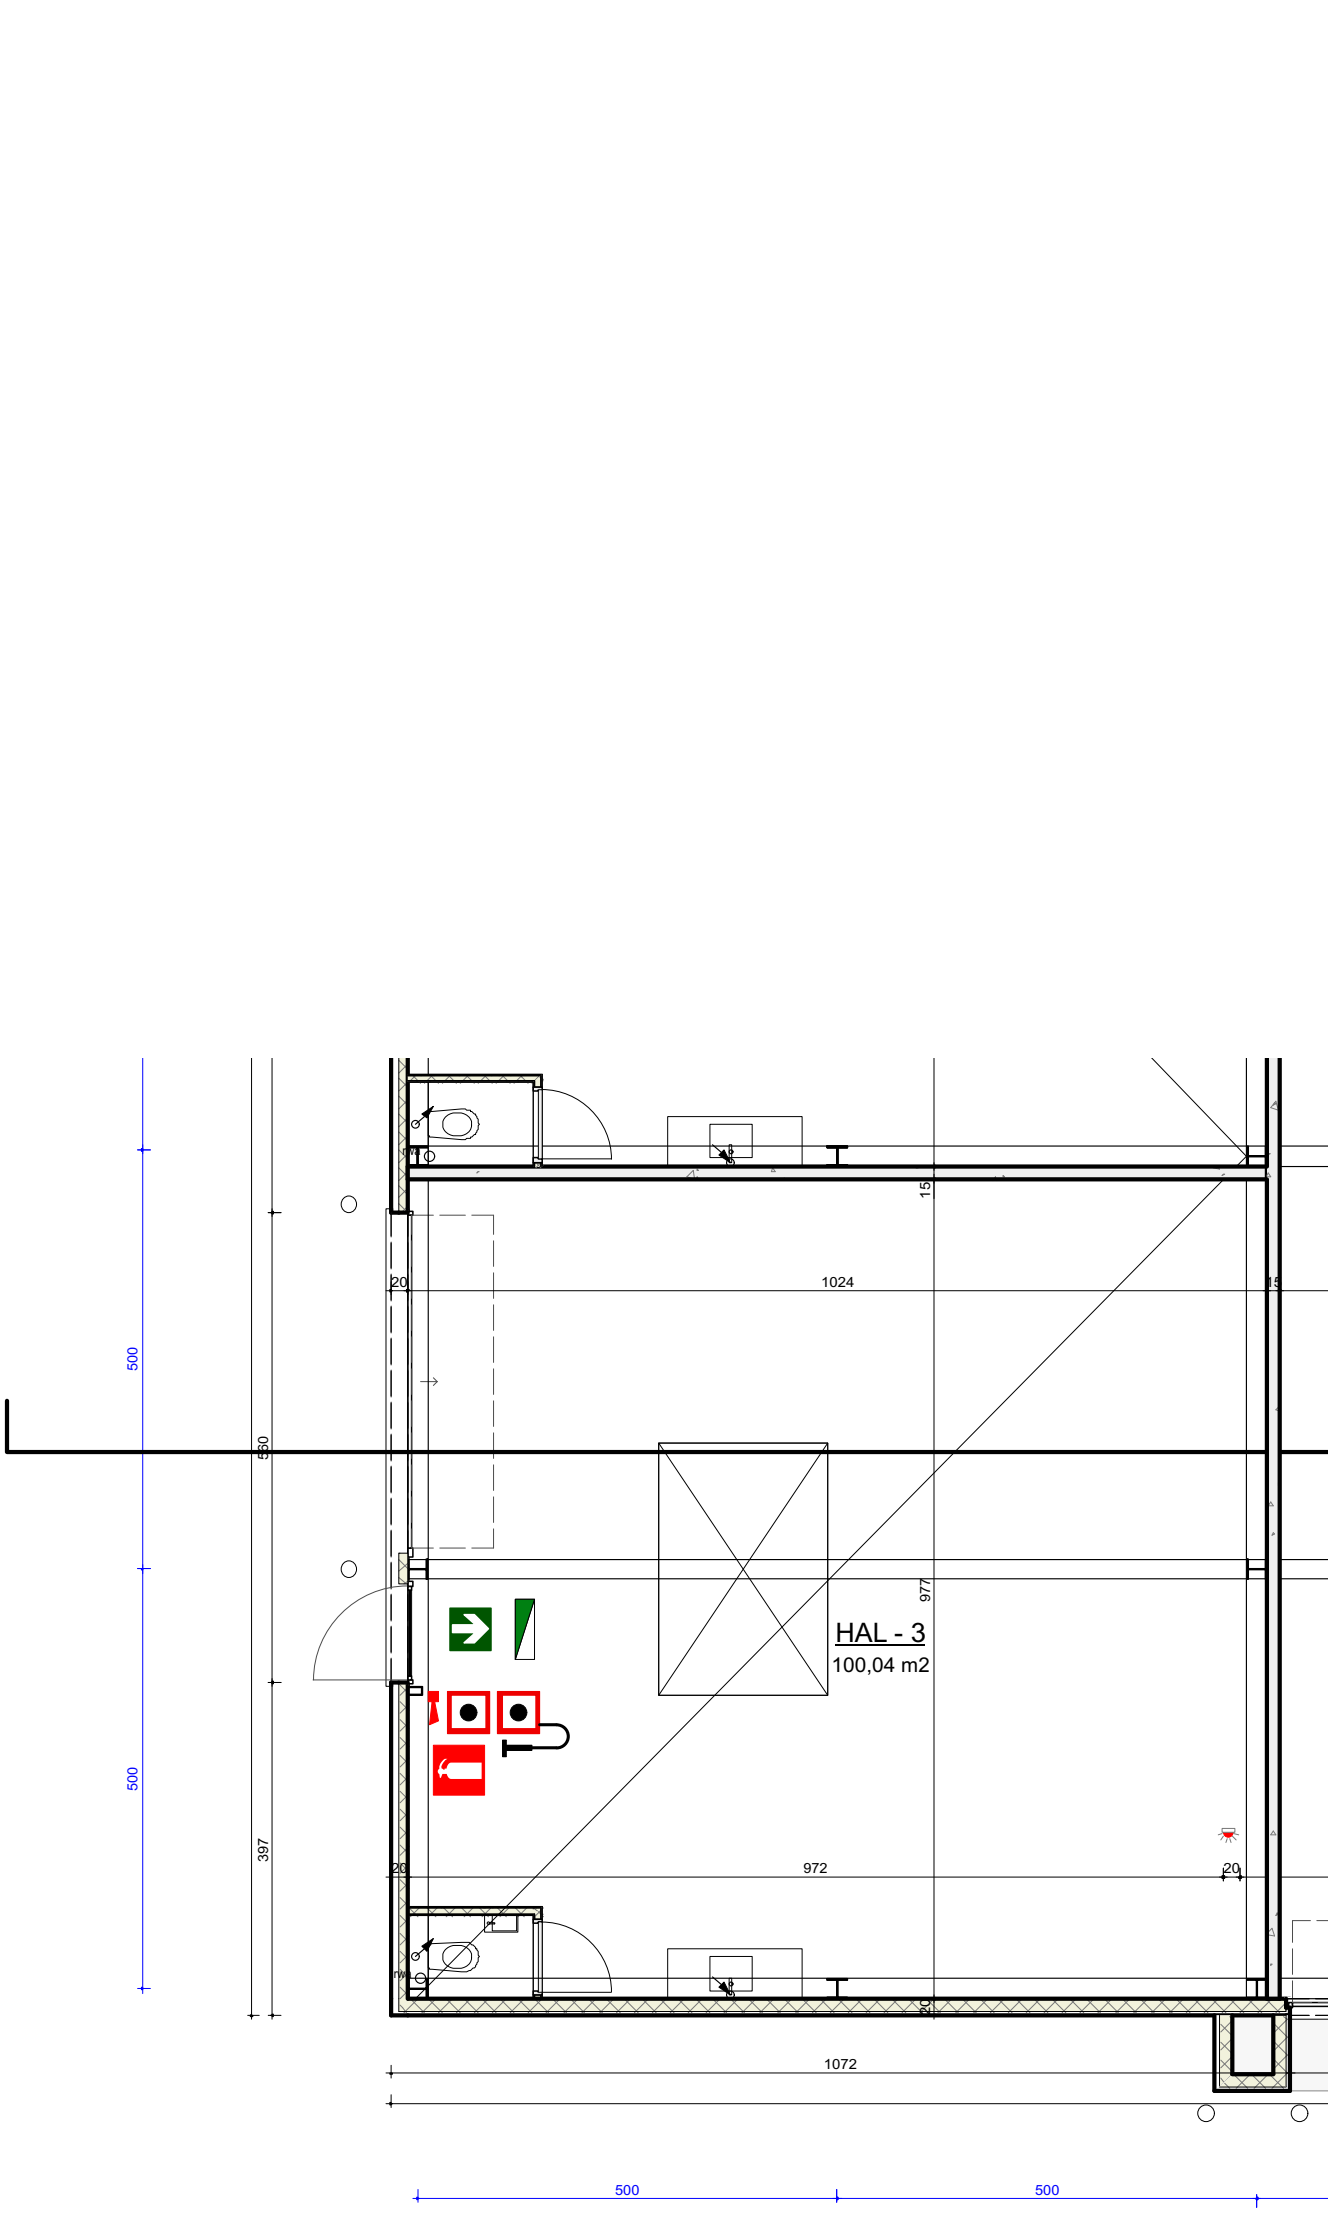

HAL 3 - 100m²

1/100


WE CREATE ART TO LIVE IN
R2livin

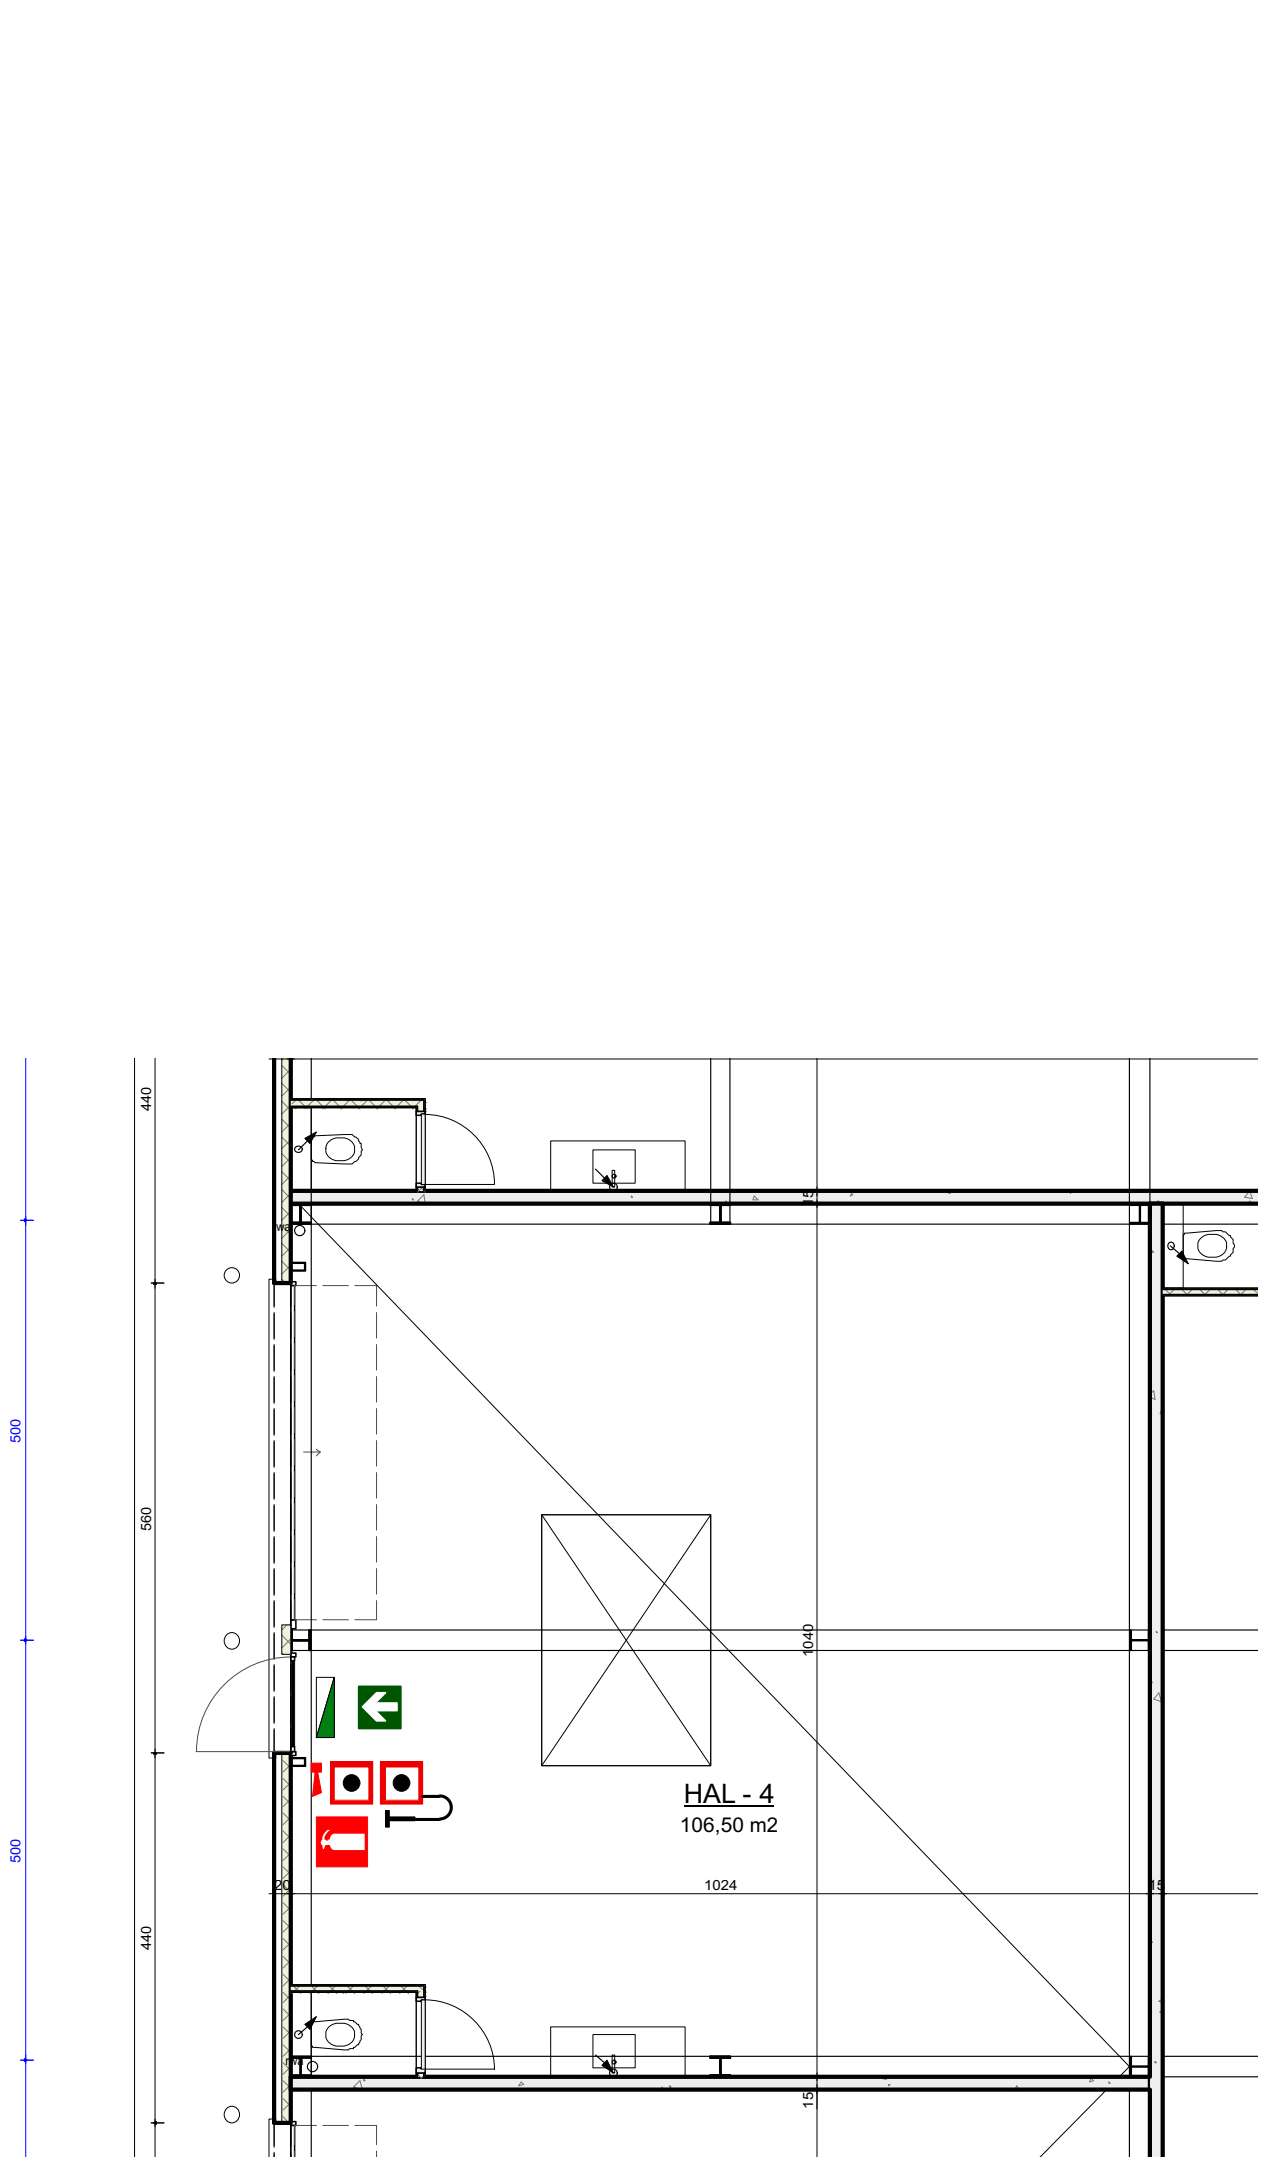

HAL 4 - 106,5m²

1/100


R2livin
WE CREATE ART TO LIVE IN

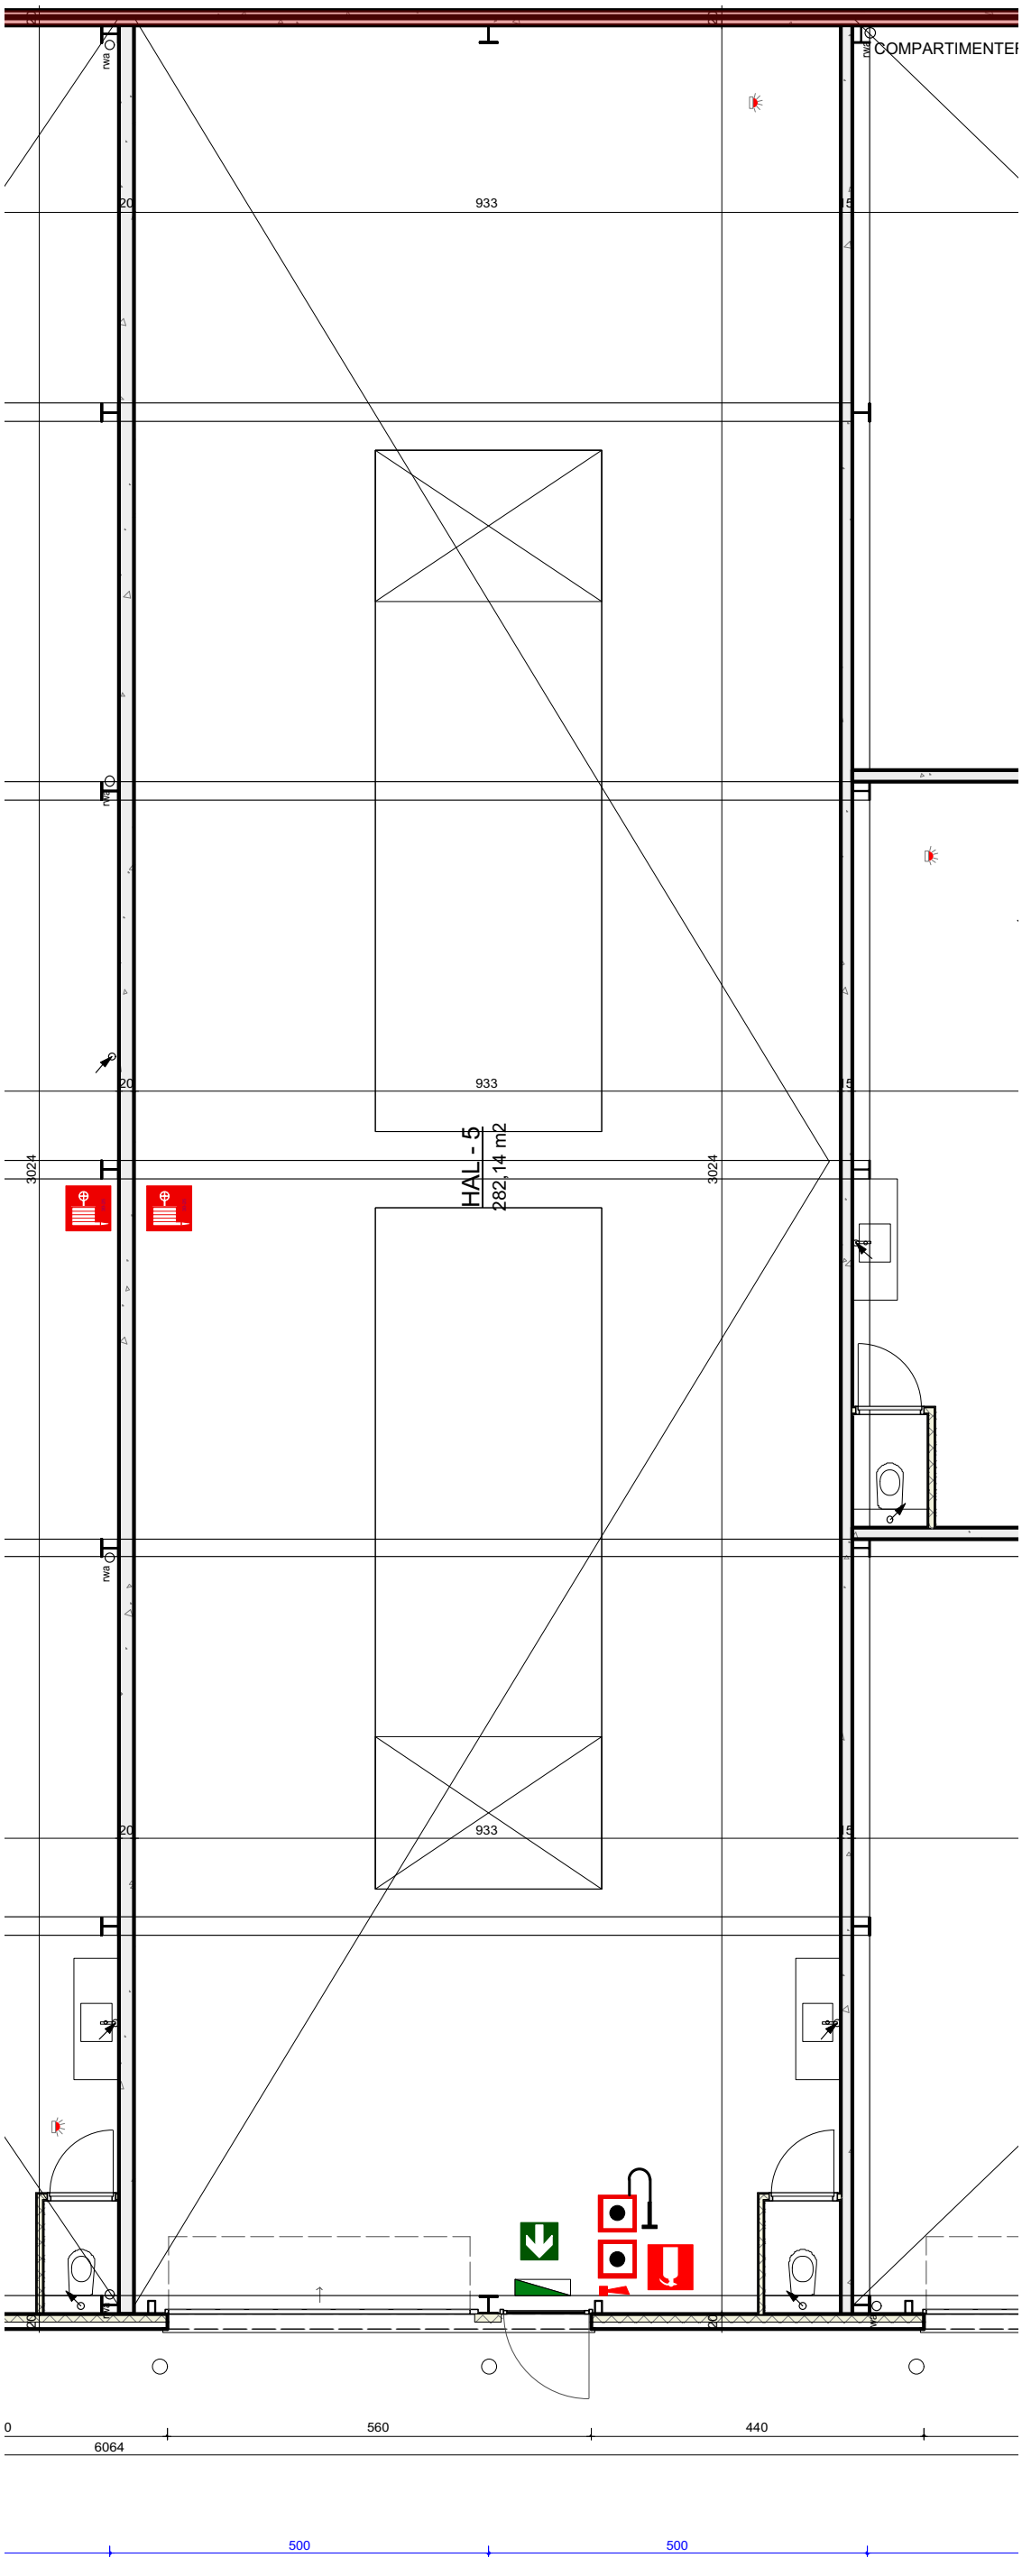

HAL 5 - 282m²

1/100


WE CREATE ART TO LIVE IN

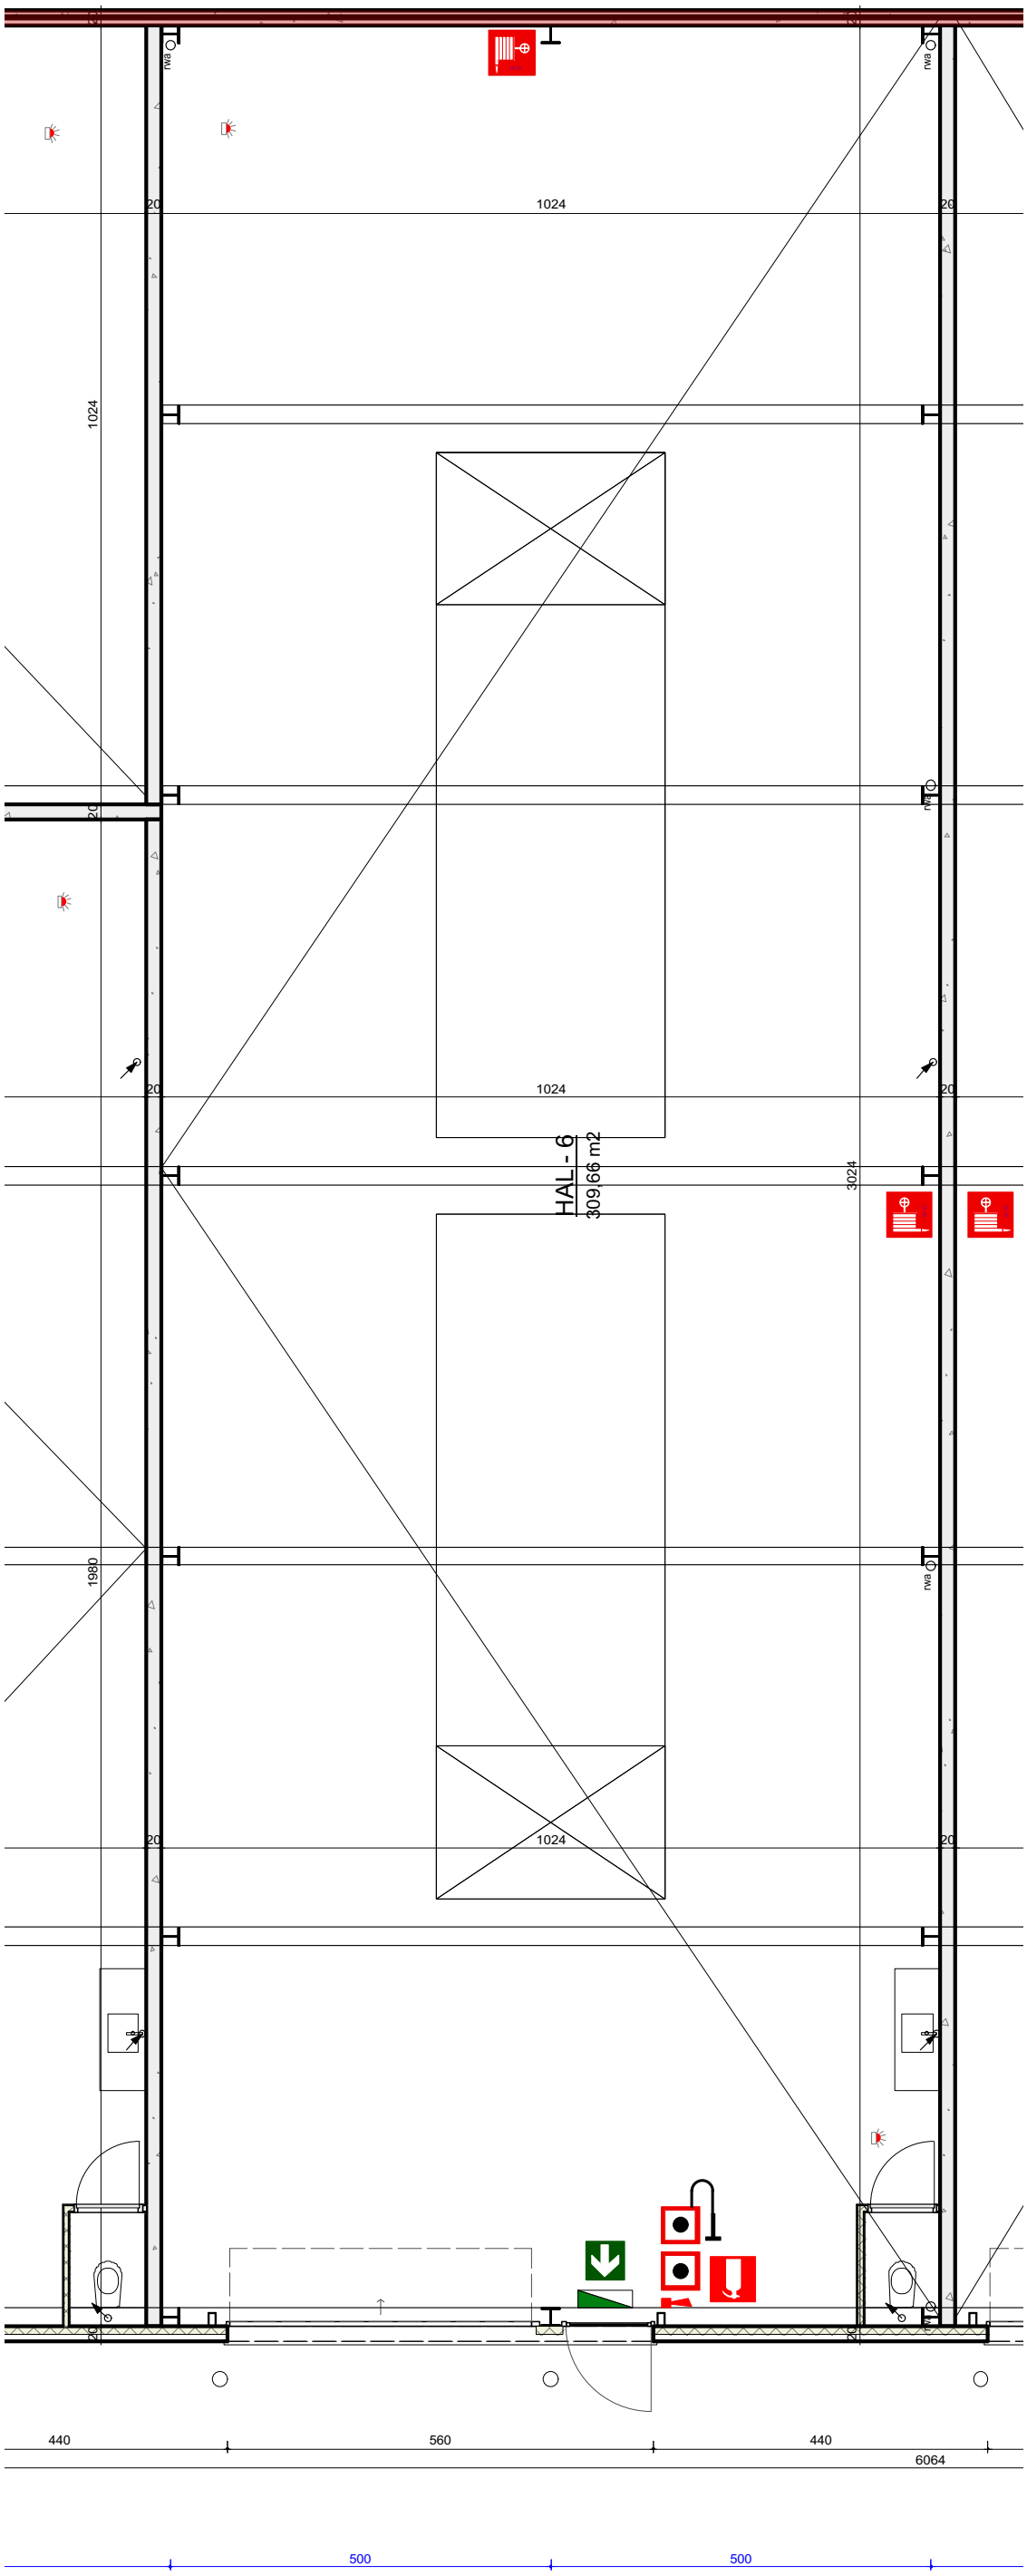

HAL 6 - 309,5m²


1/100

WE CREATE ART TO LIVE IN

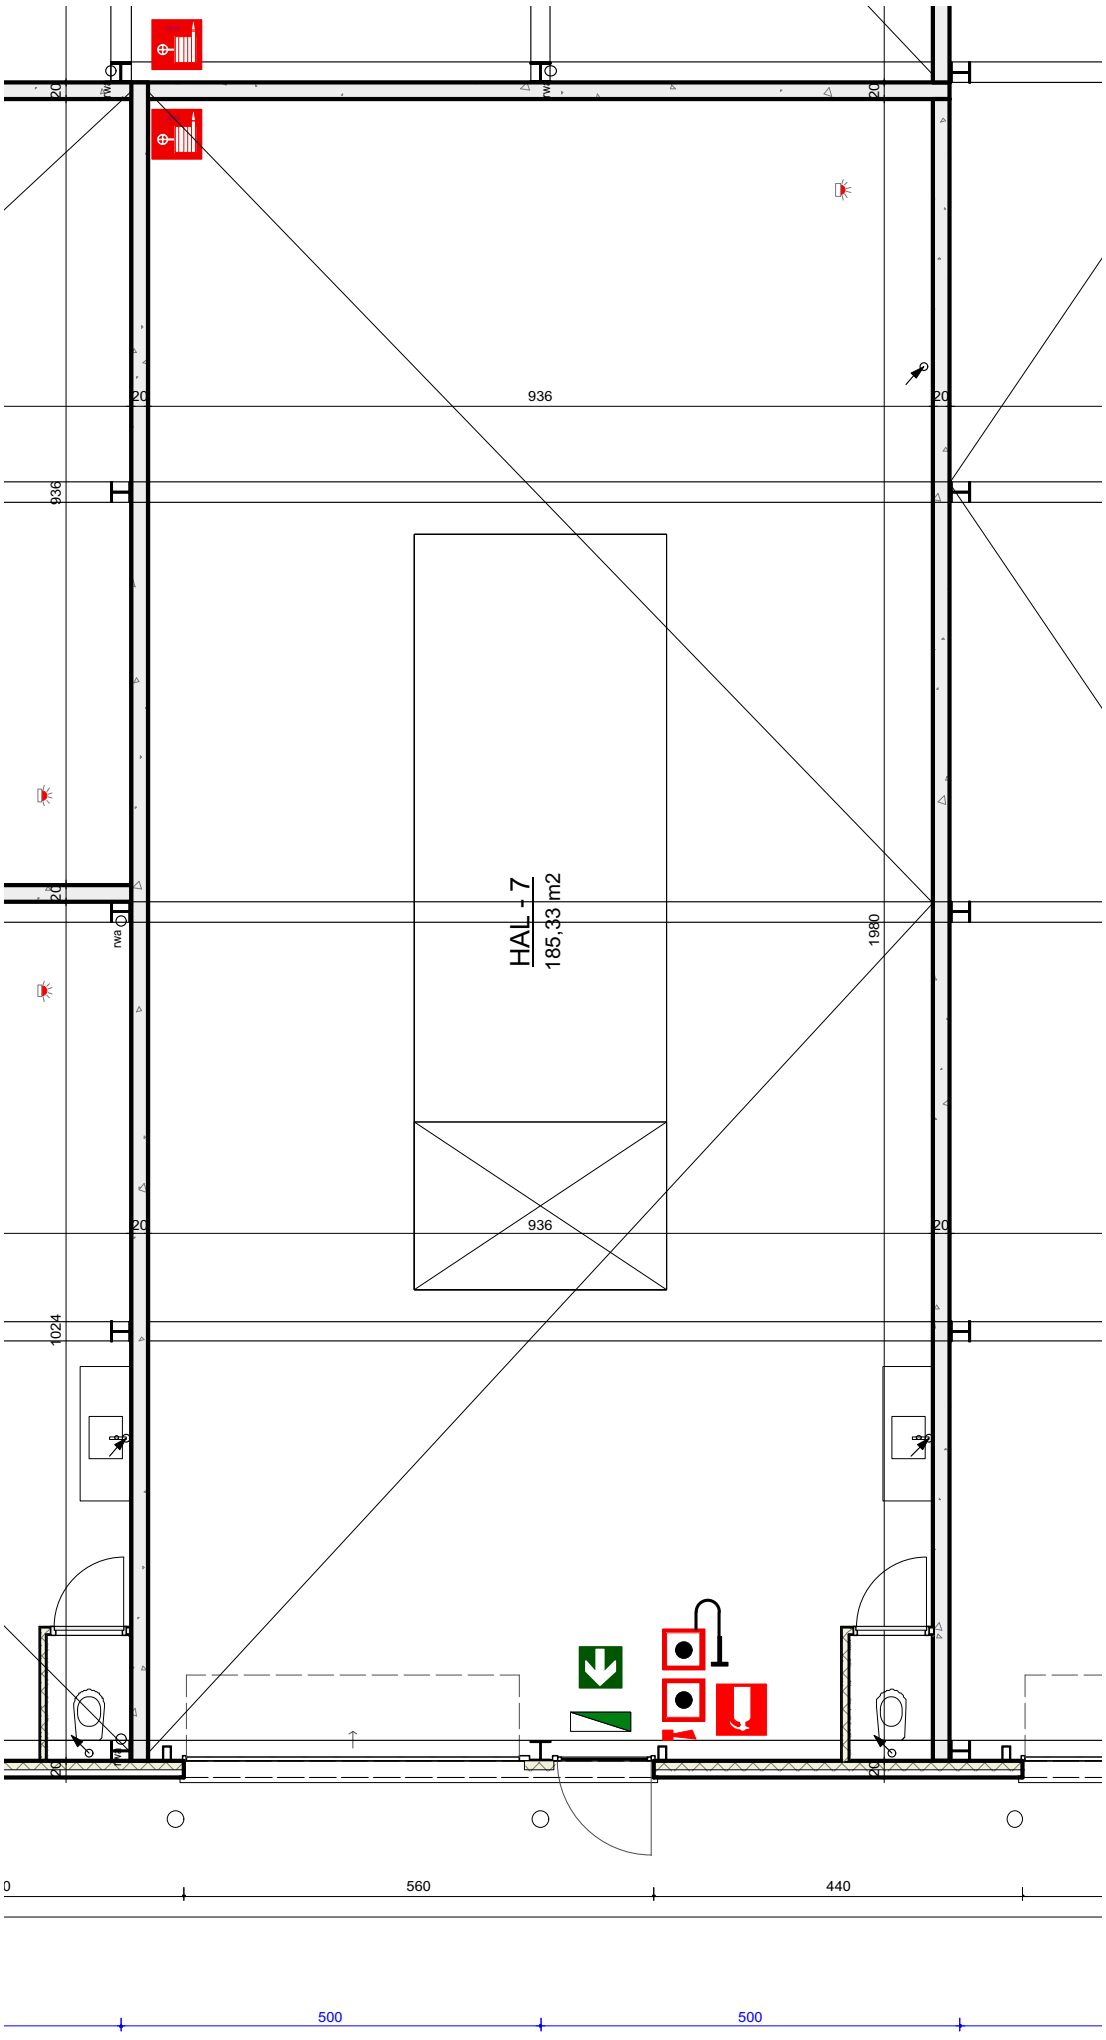

HAL 7 - 185m²


1/100

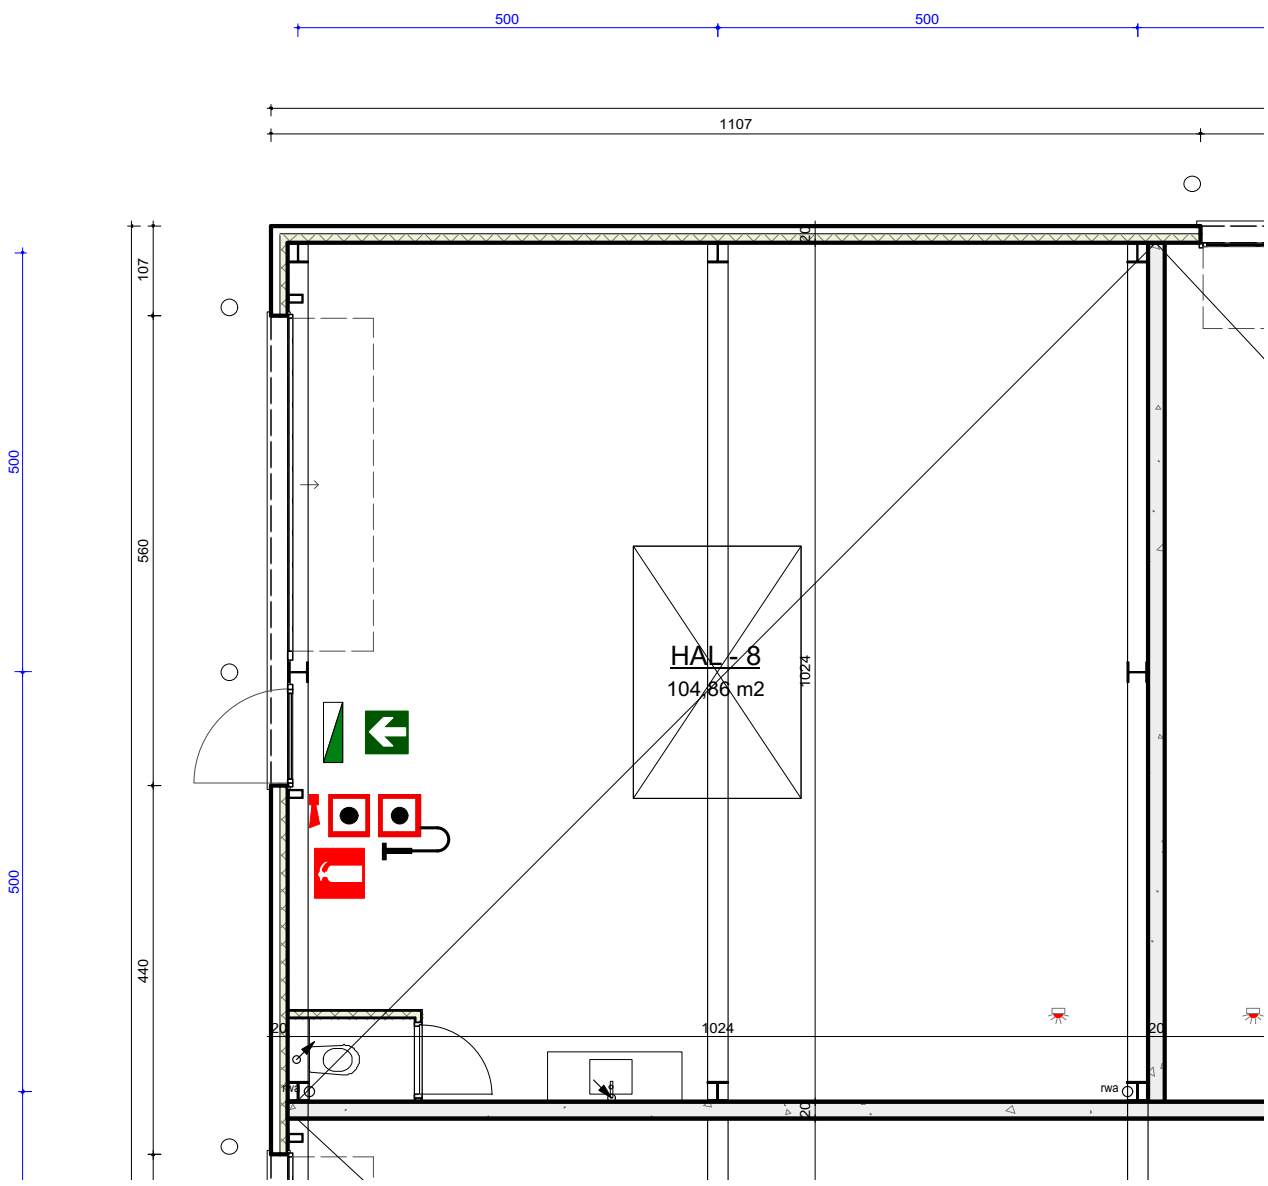

HAL 8 - 105m²

1/100


WE CREATE ART TO LIVE IN

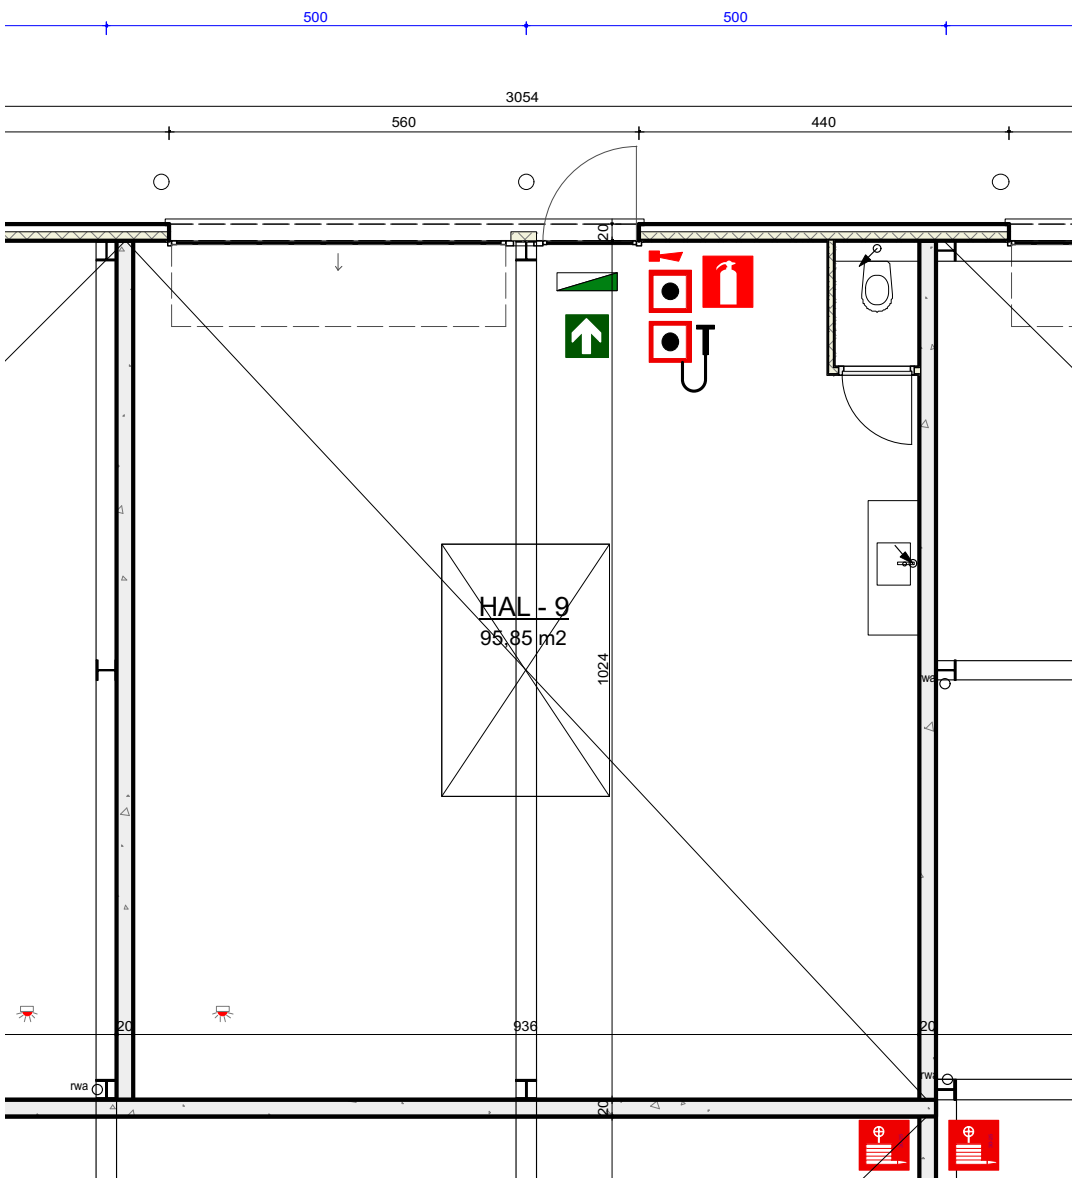

HAL 9 - 96m²

1/100

WE CREATE ART TO LIVE IN

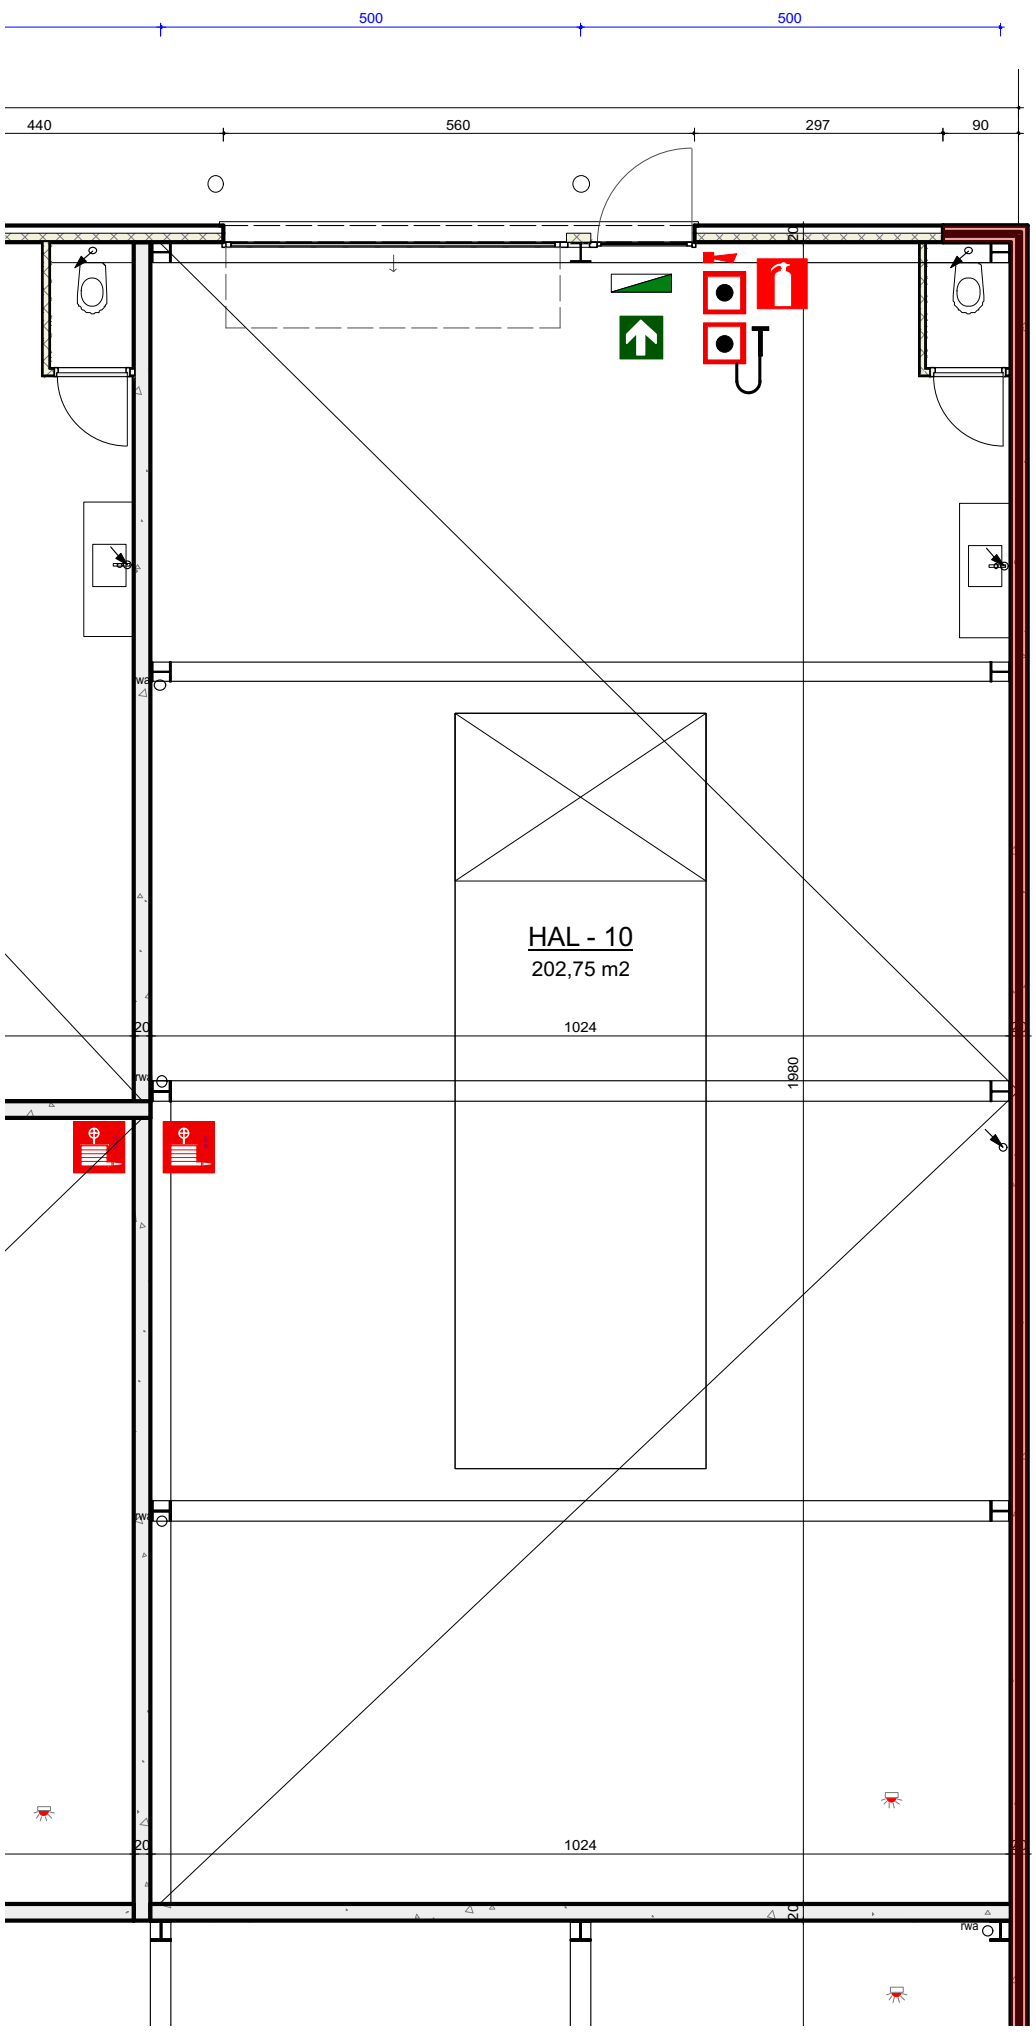

HAL 10 - 203m²

1/100